


Ústí nad Labem


Typy stožárů

- Architektonický
- Bez stožáru
- Hraněný/Válcový stupňovaný, bezpaticový, ŽŽ
- Válcový, stupňovaný, bezpaticový, ŽŽ
- Výložník na zdi

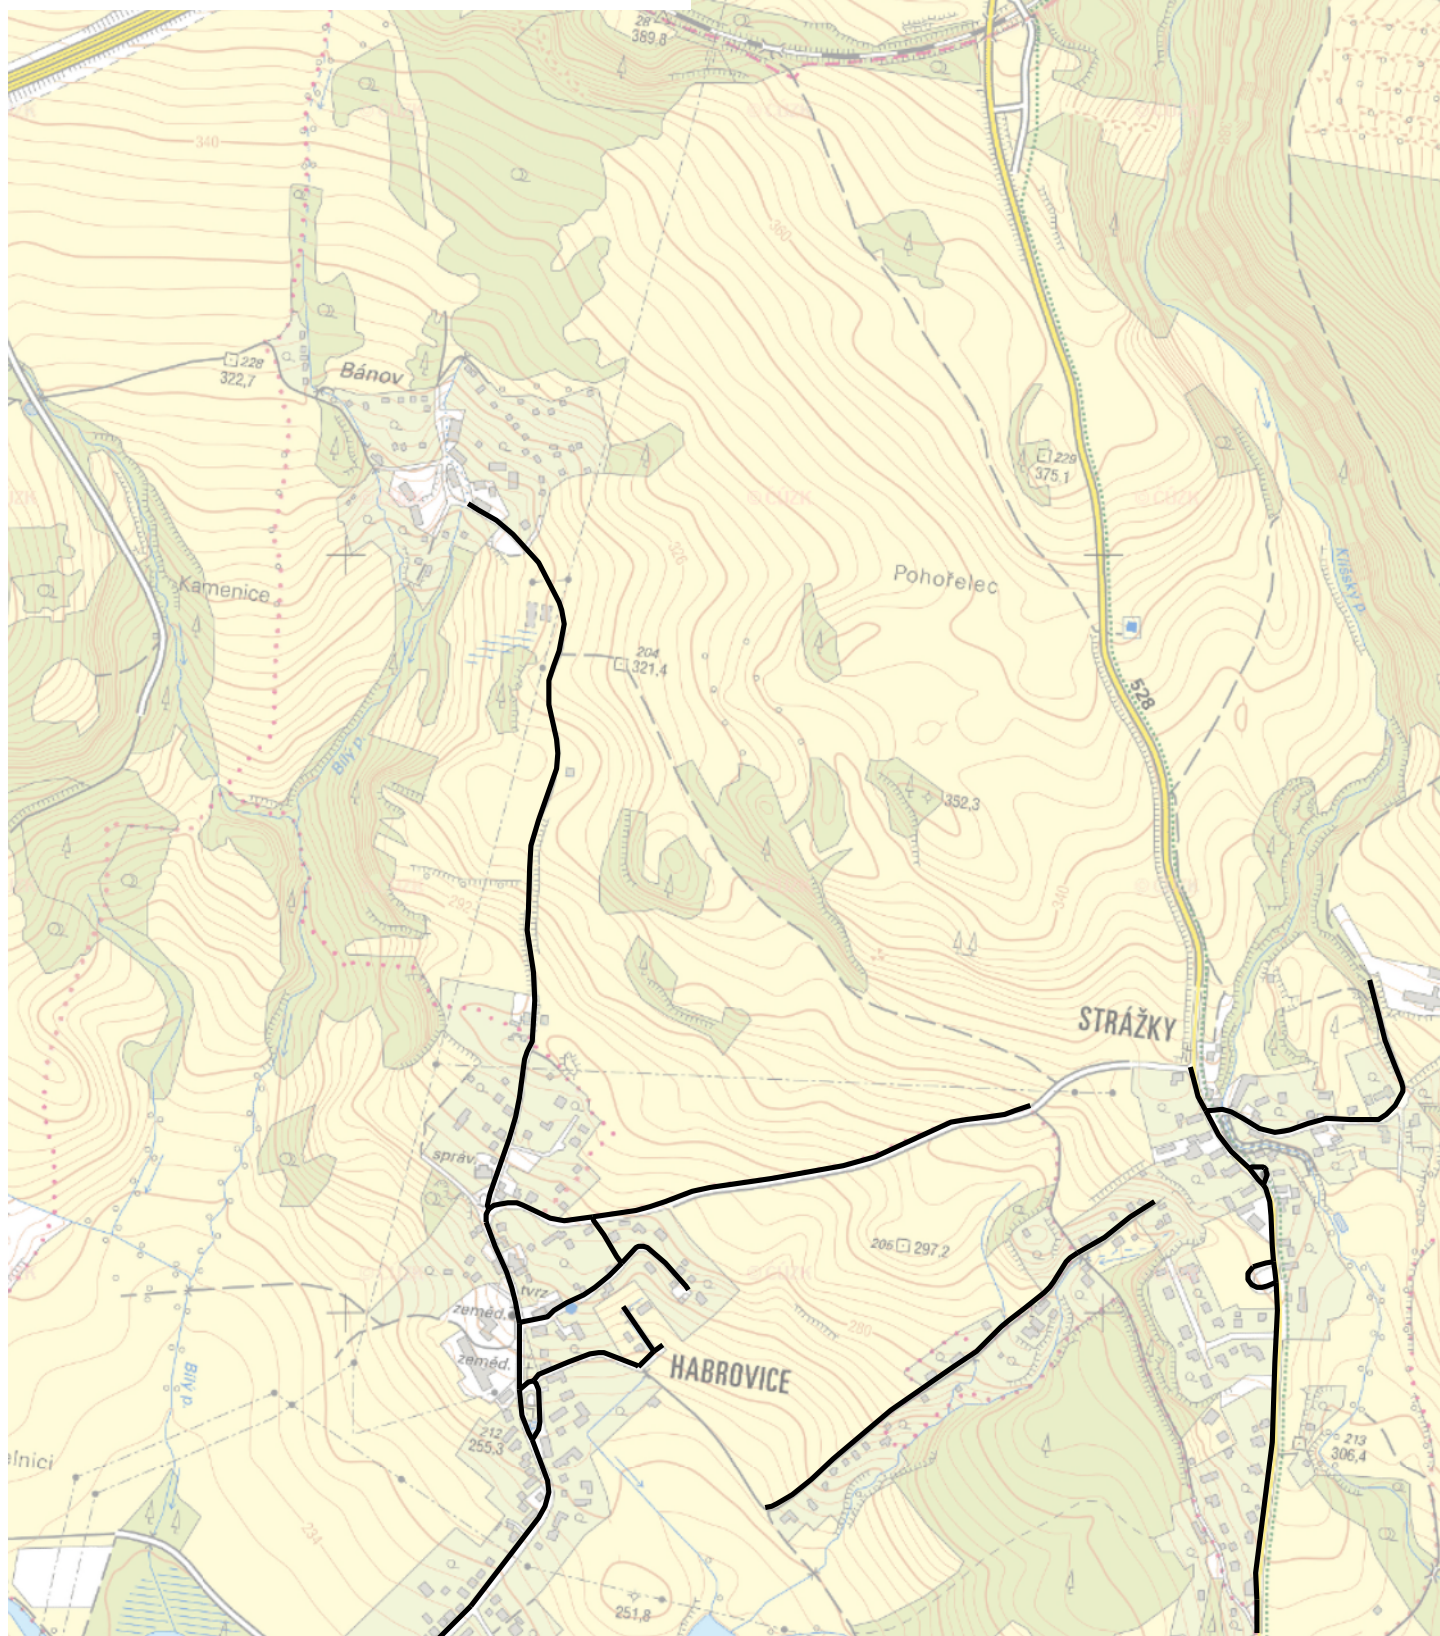



Měřítko 1 : 10000

100 0 100 200 300 400m

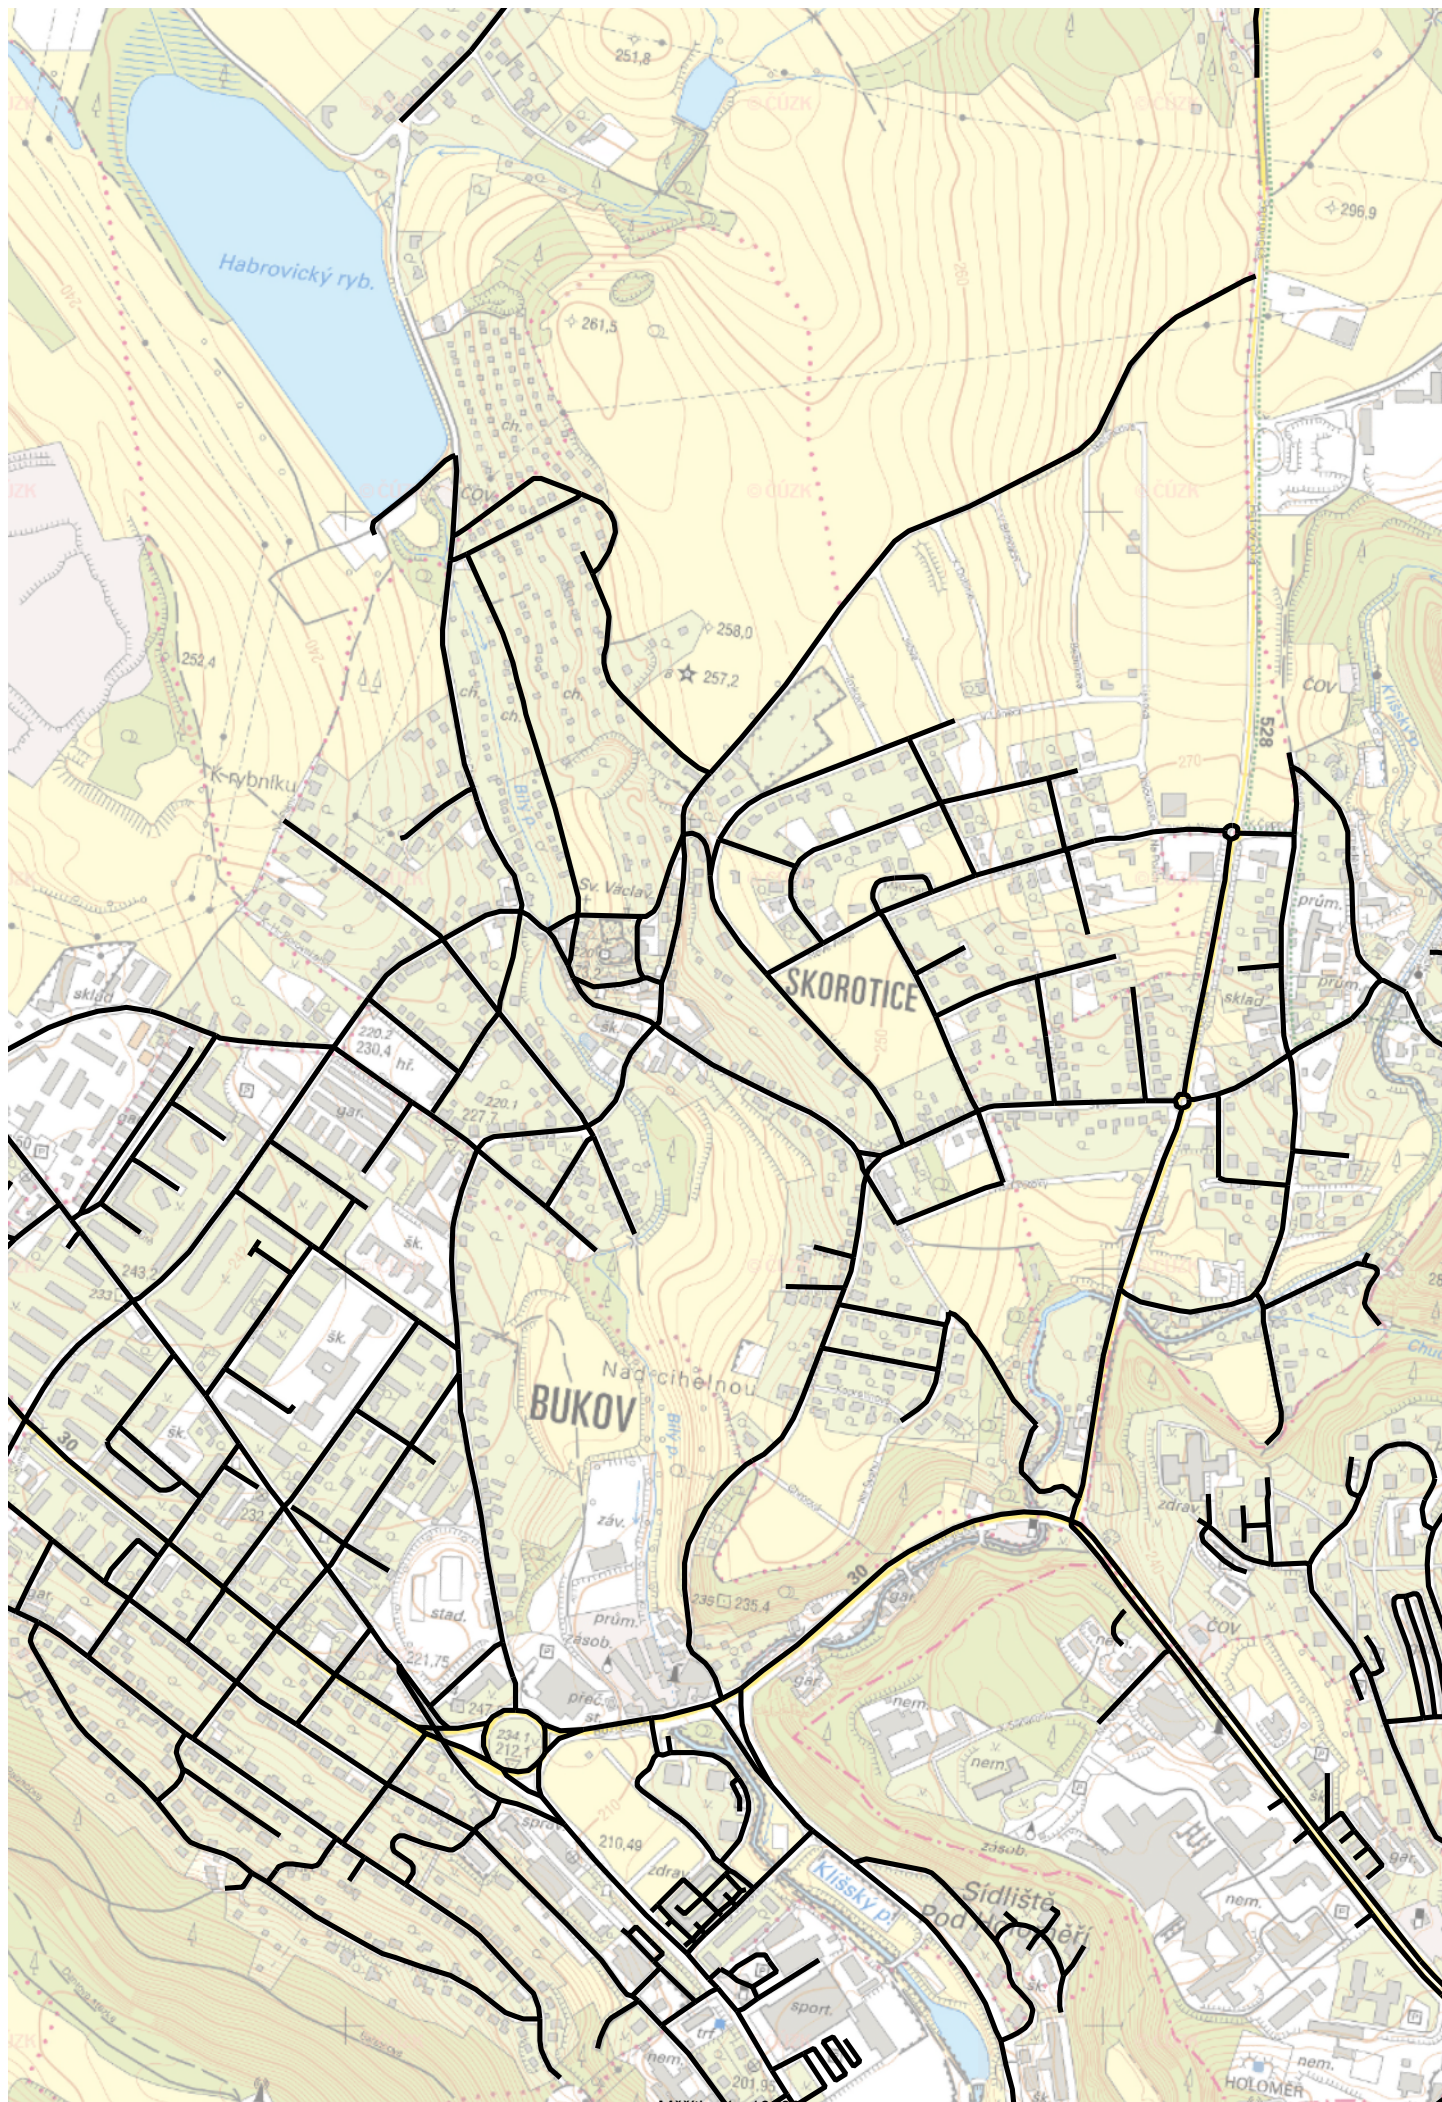


Měřítko 1 : 10000
100 0 100 200 300 400m

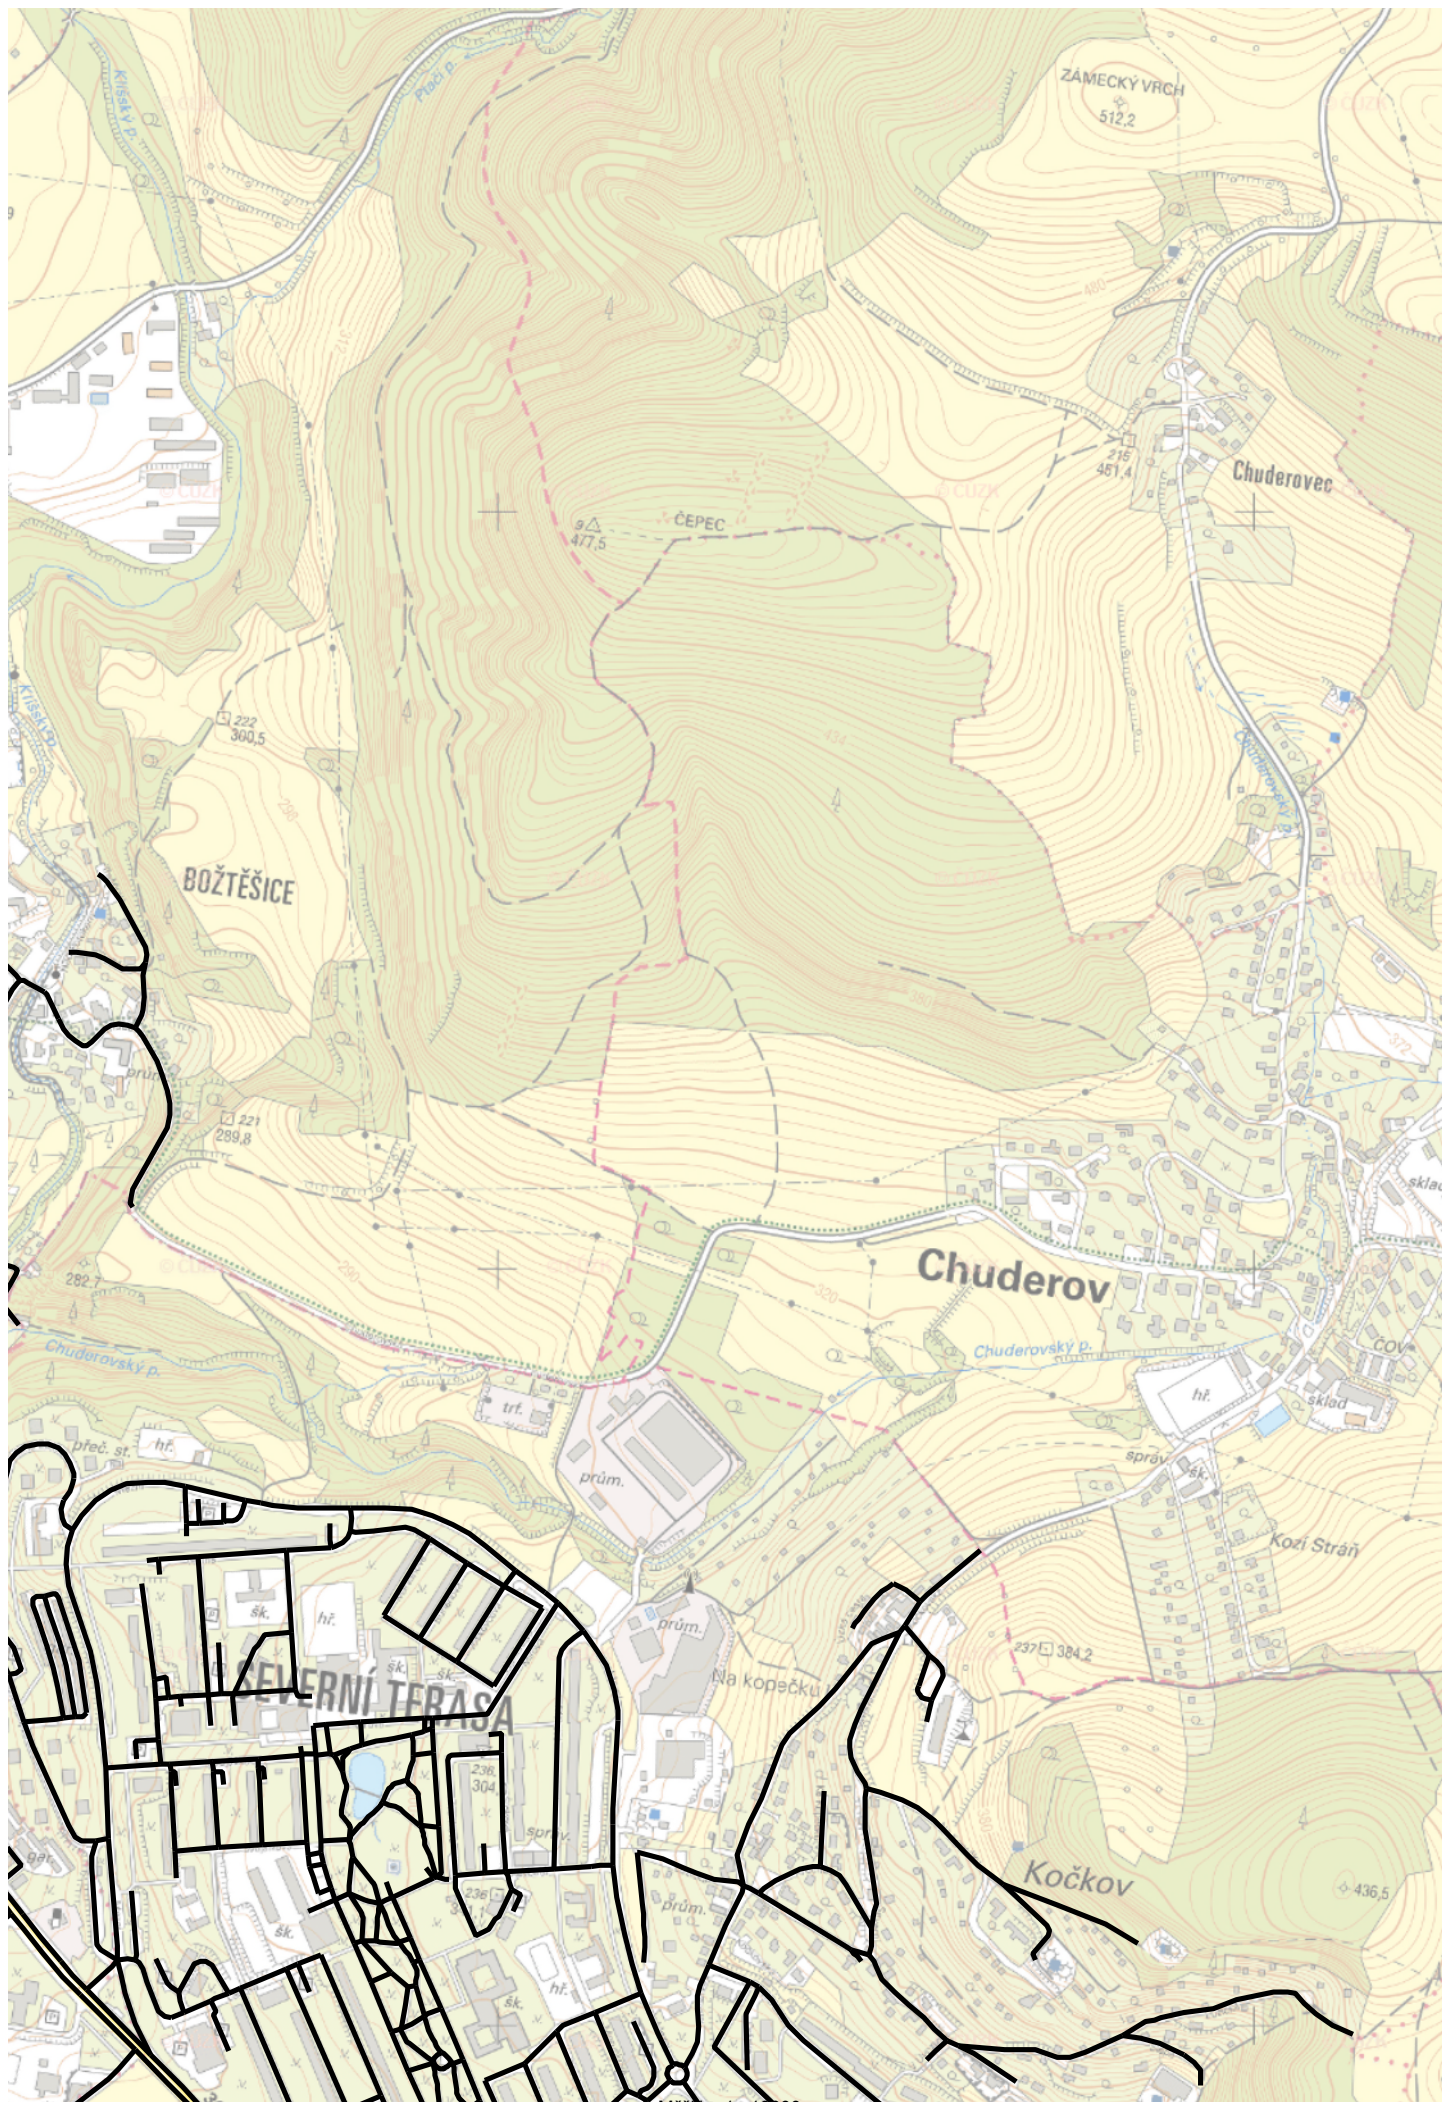

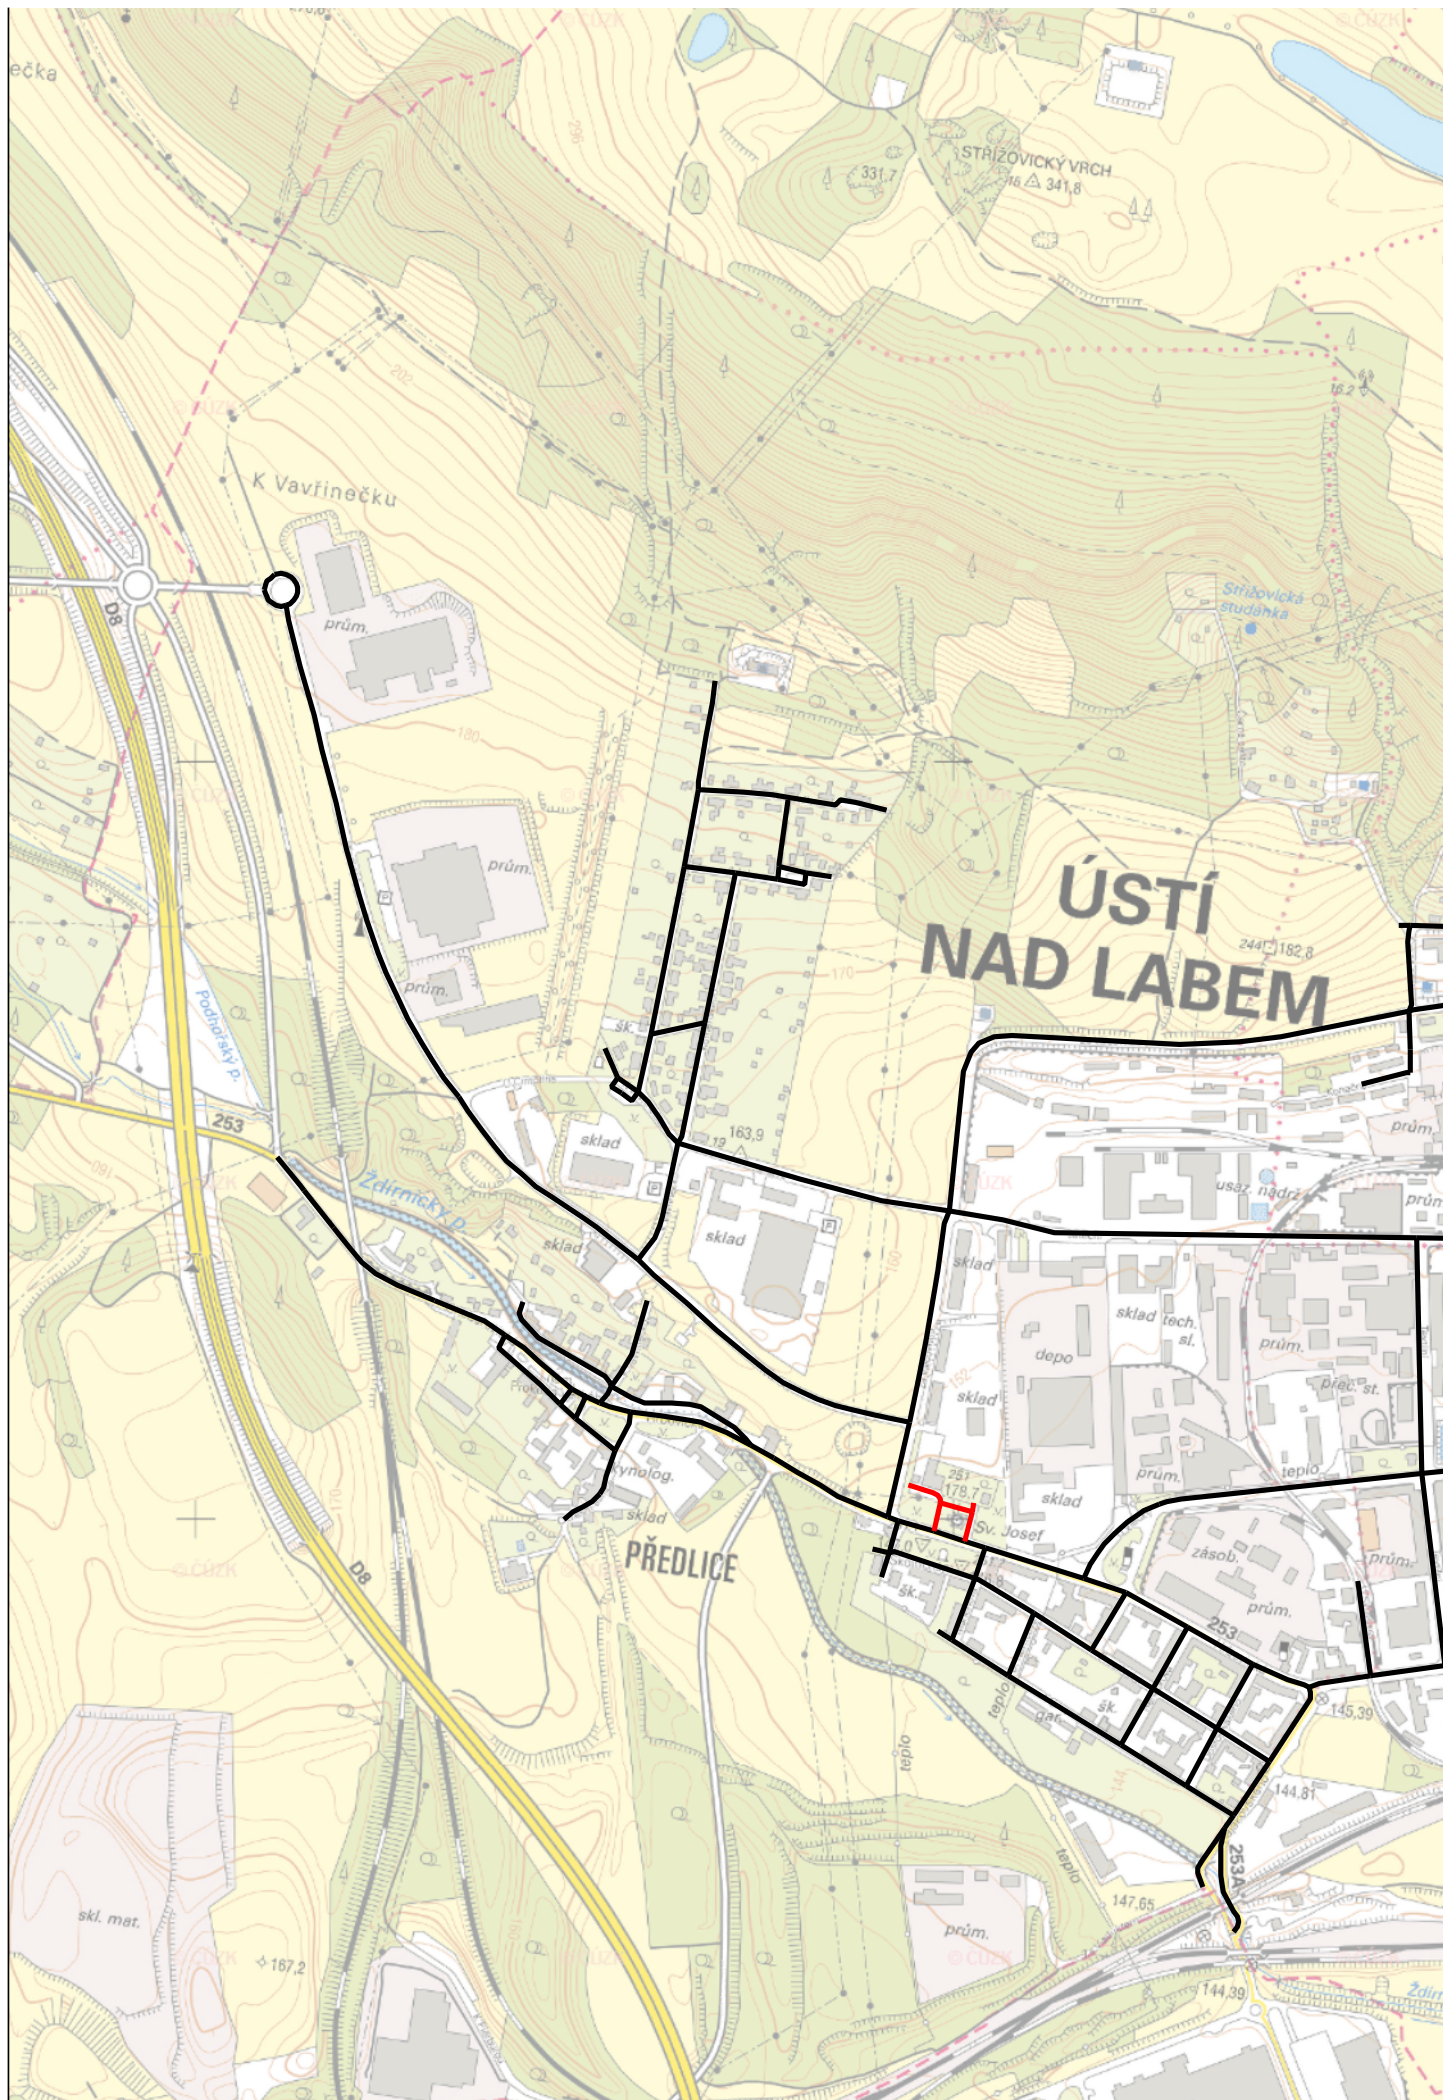


Měřítko 1 : 10000

100 0 100 200 300 400m

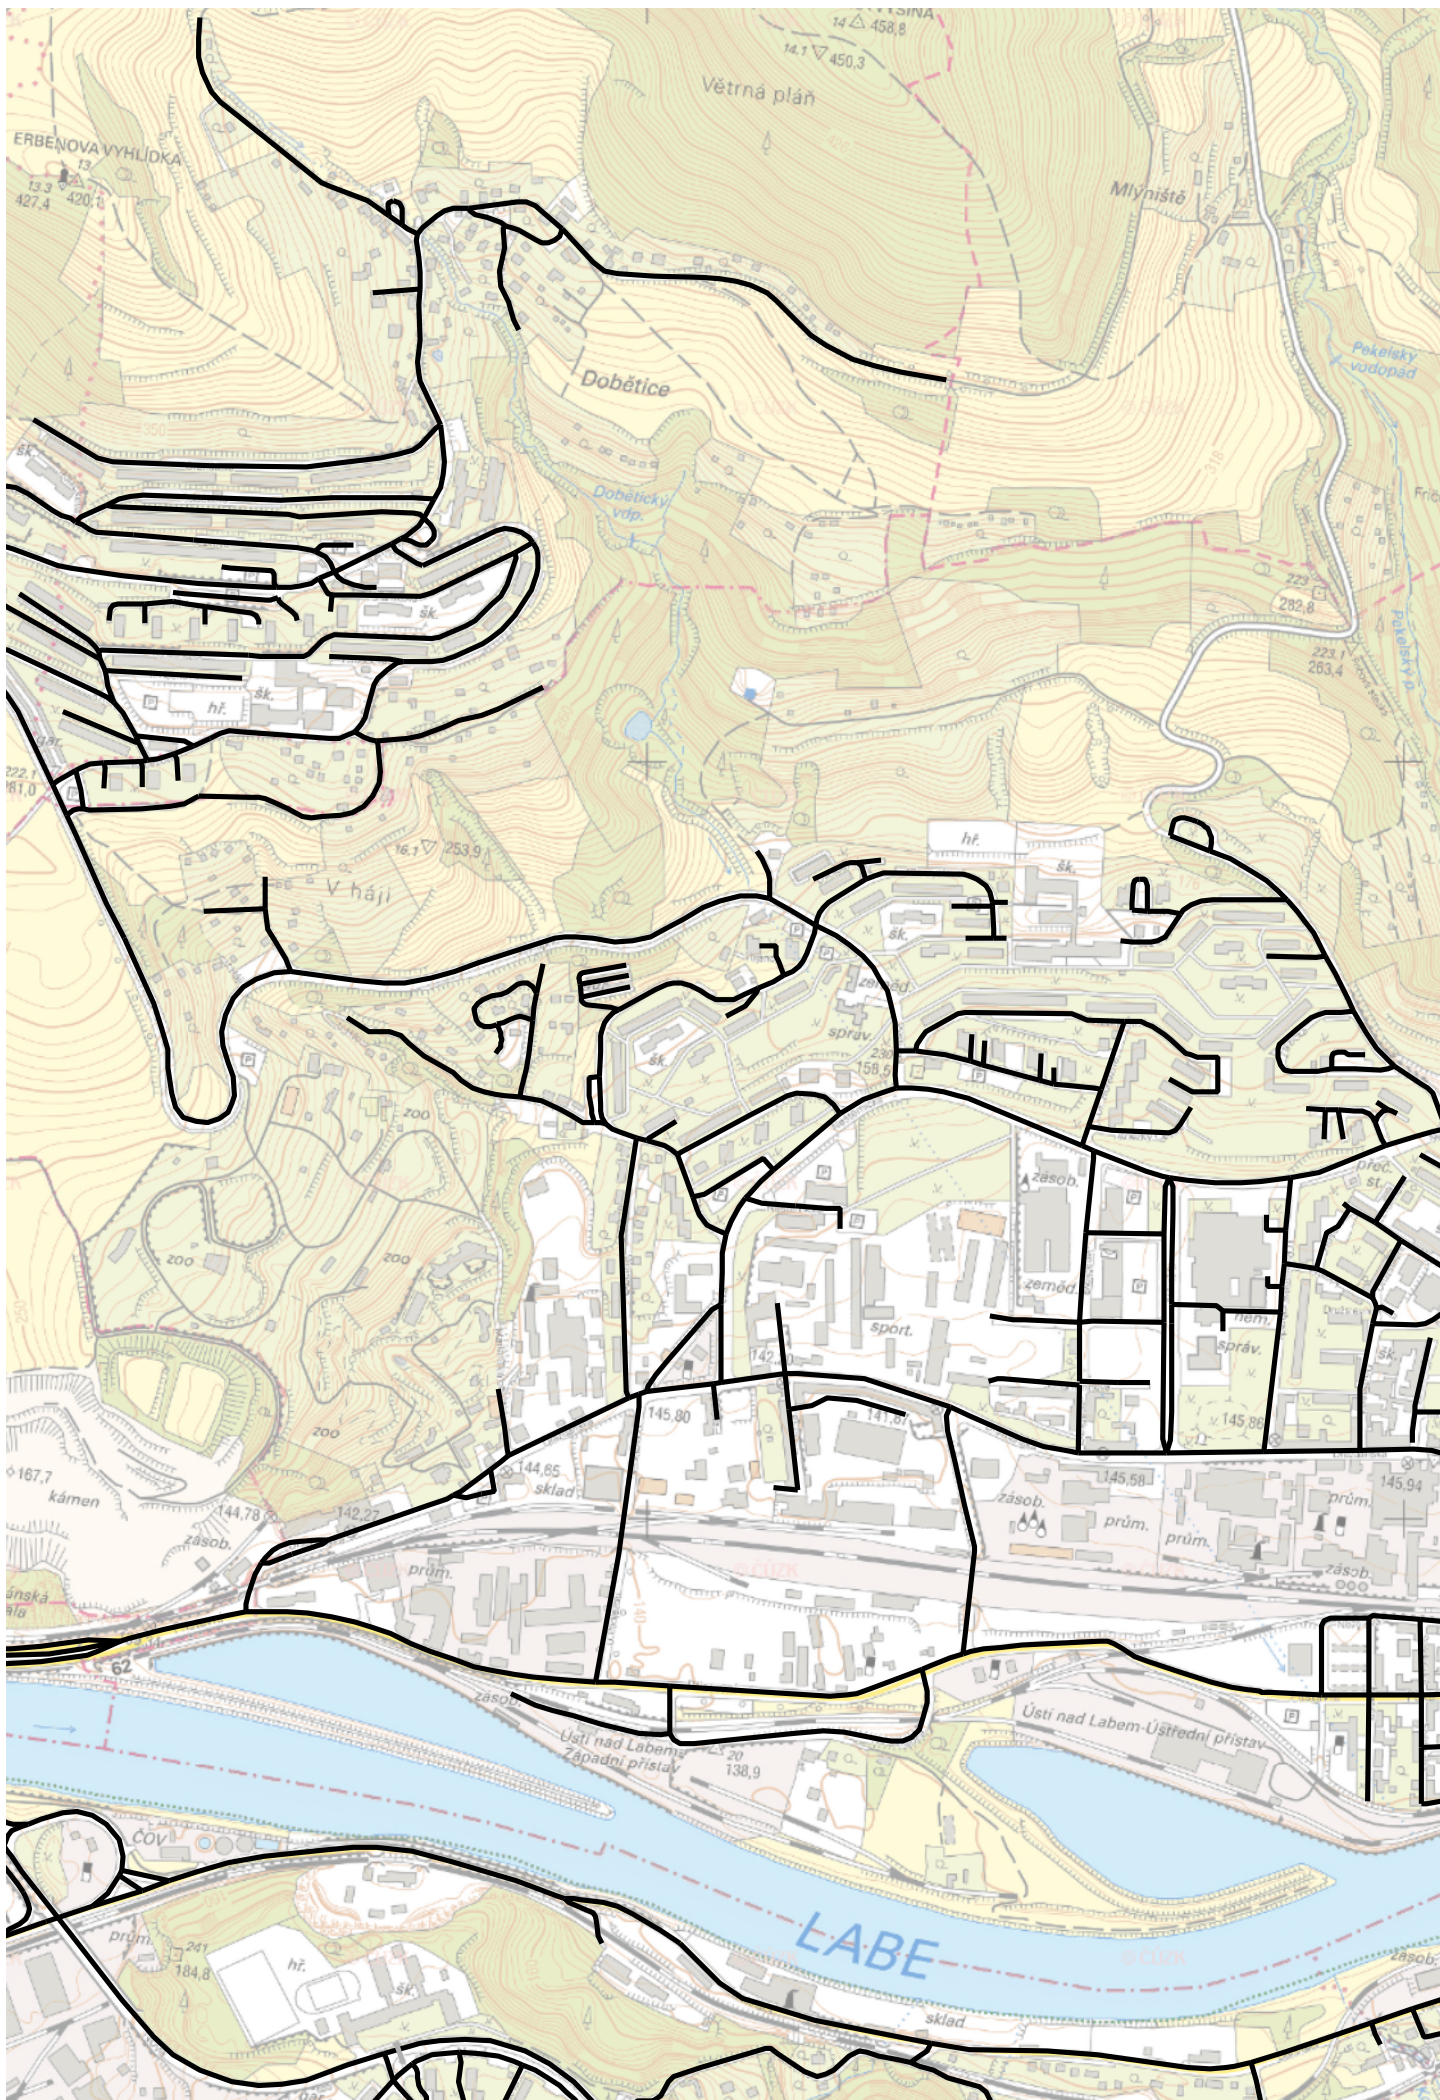

Měřítko 1 : 10000
100 0 100 200 300 400m

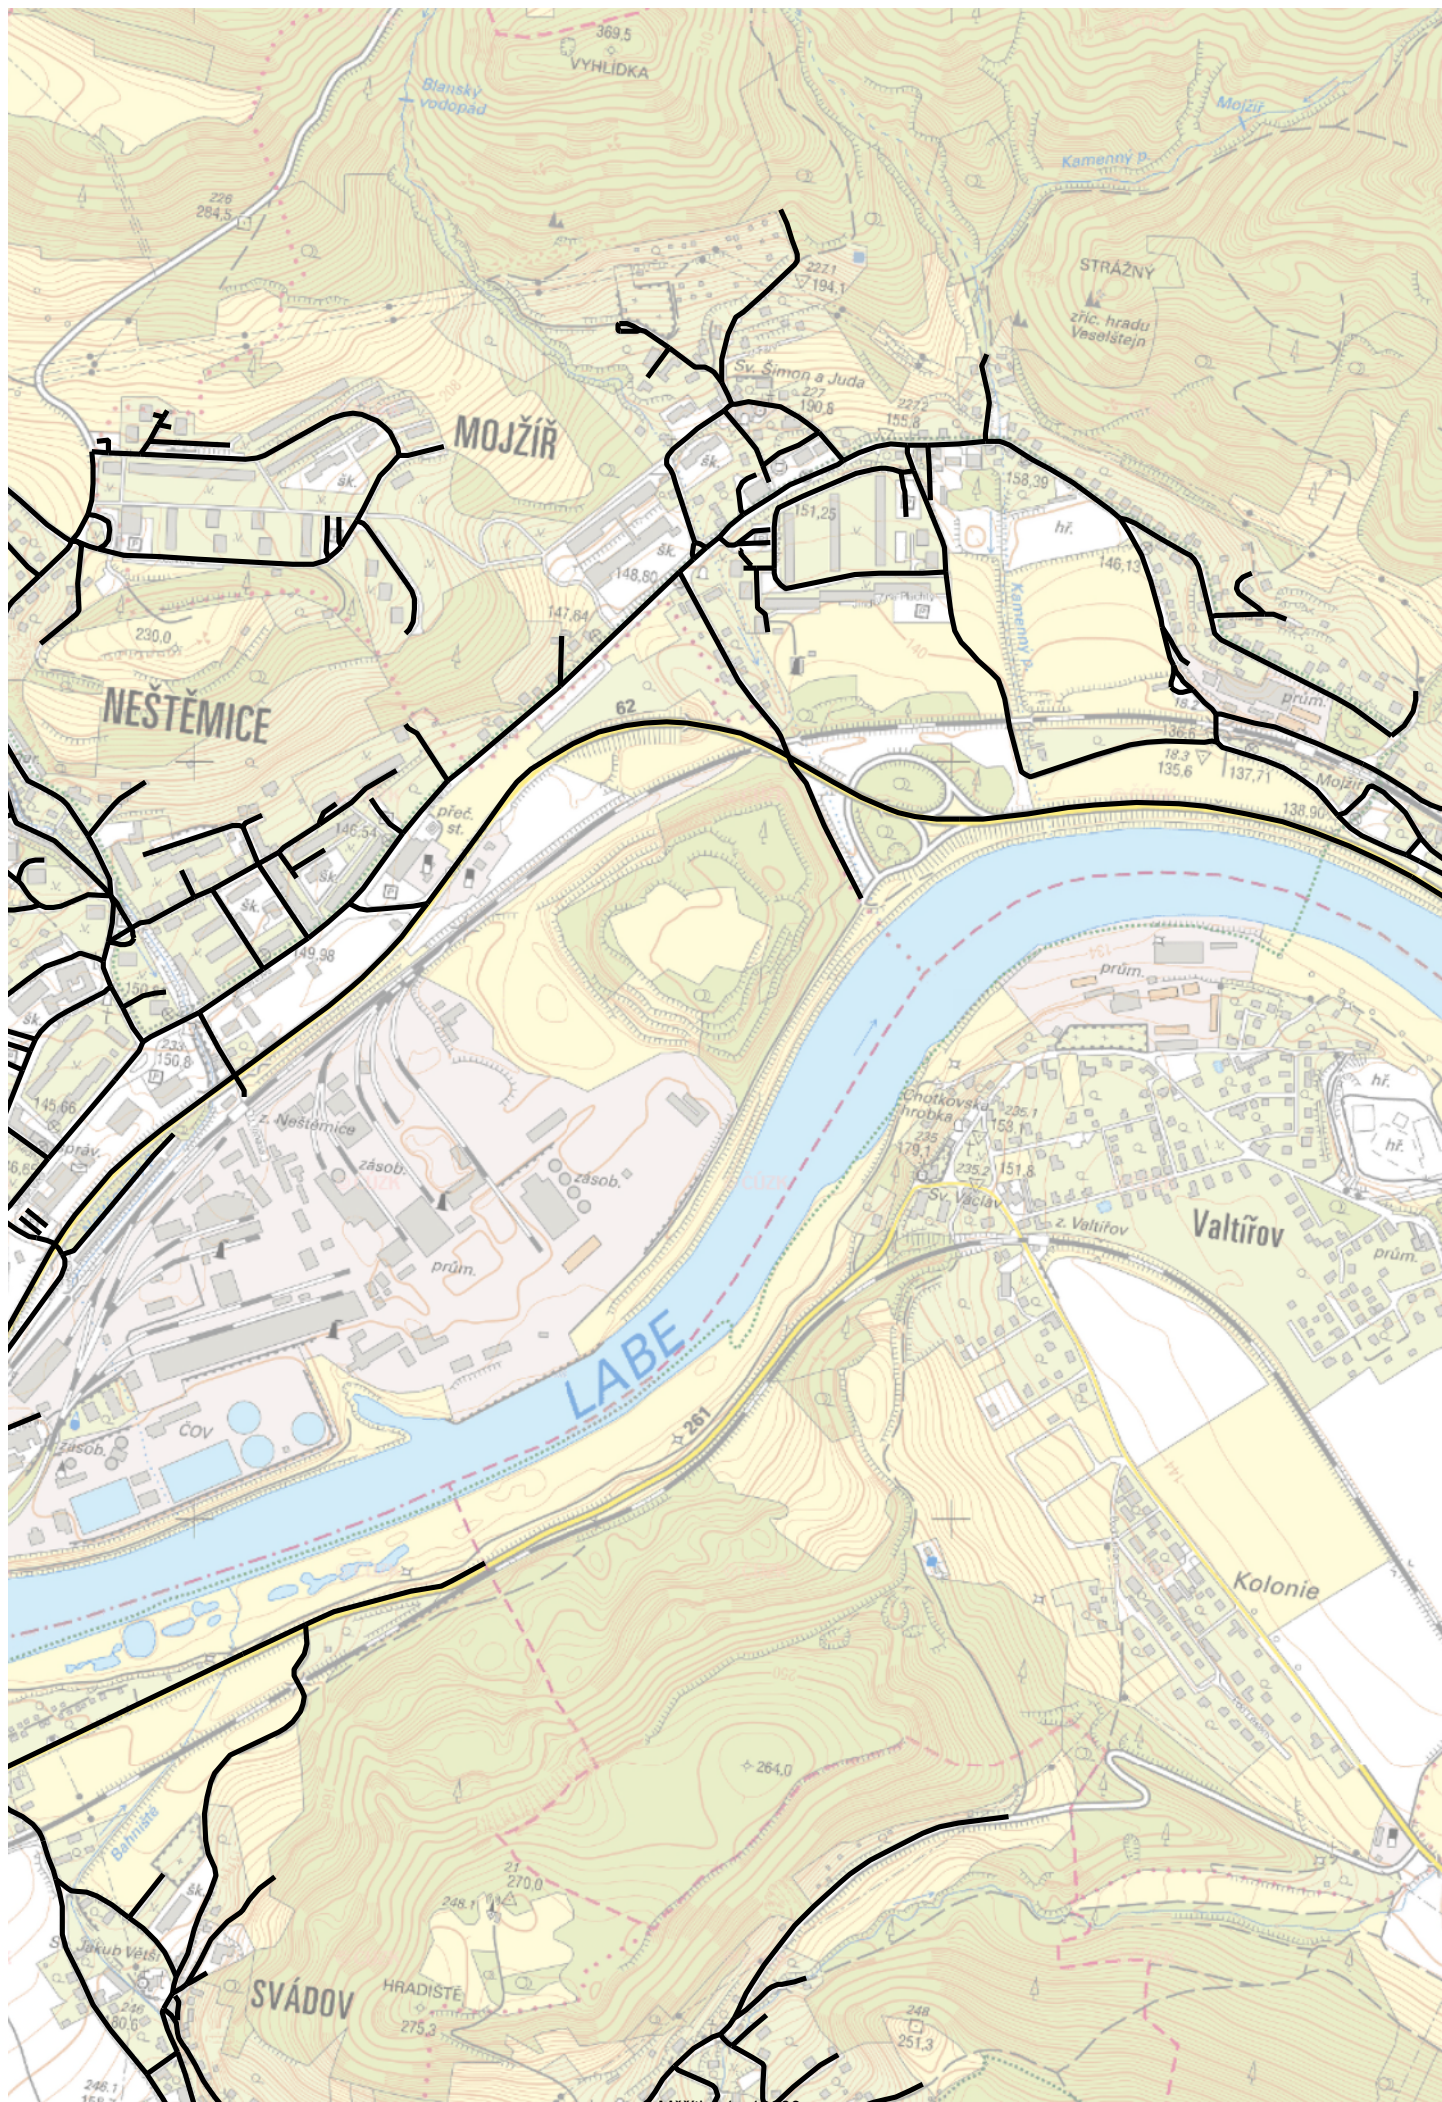


Měřítko 1 : 10000

100 0 100 200 300 400m




Měřítko 1 : 10000


100 0 100 200 300 400m

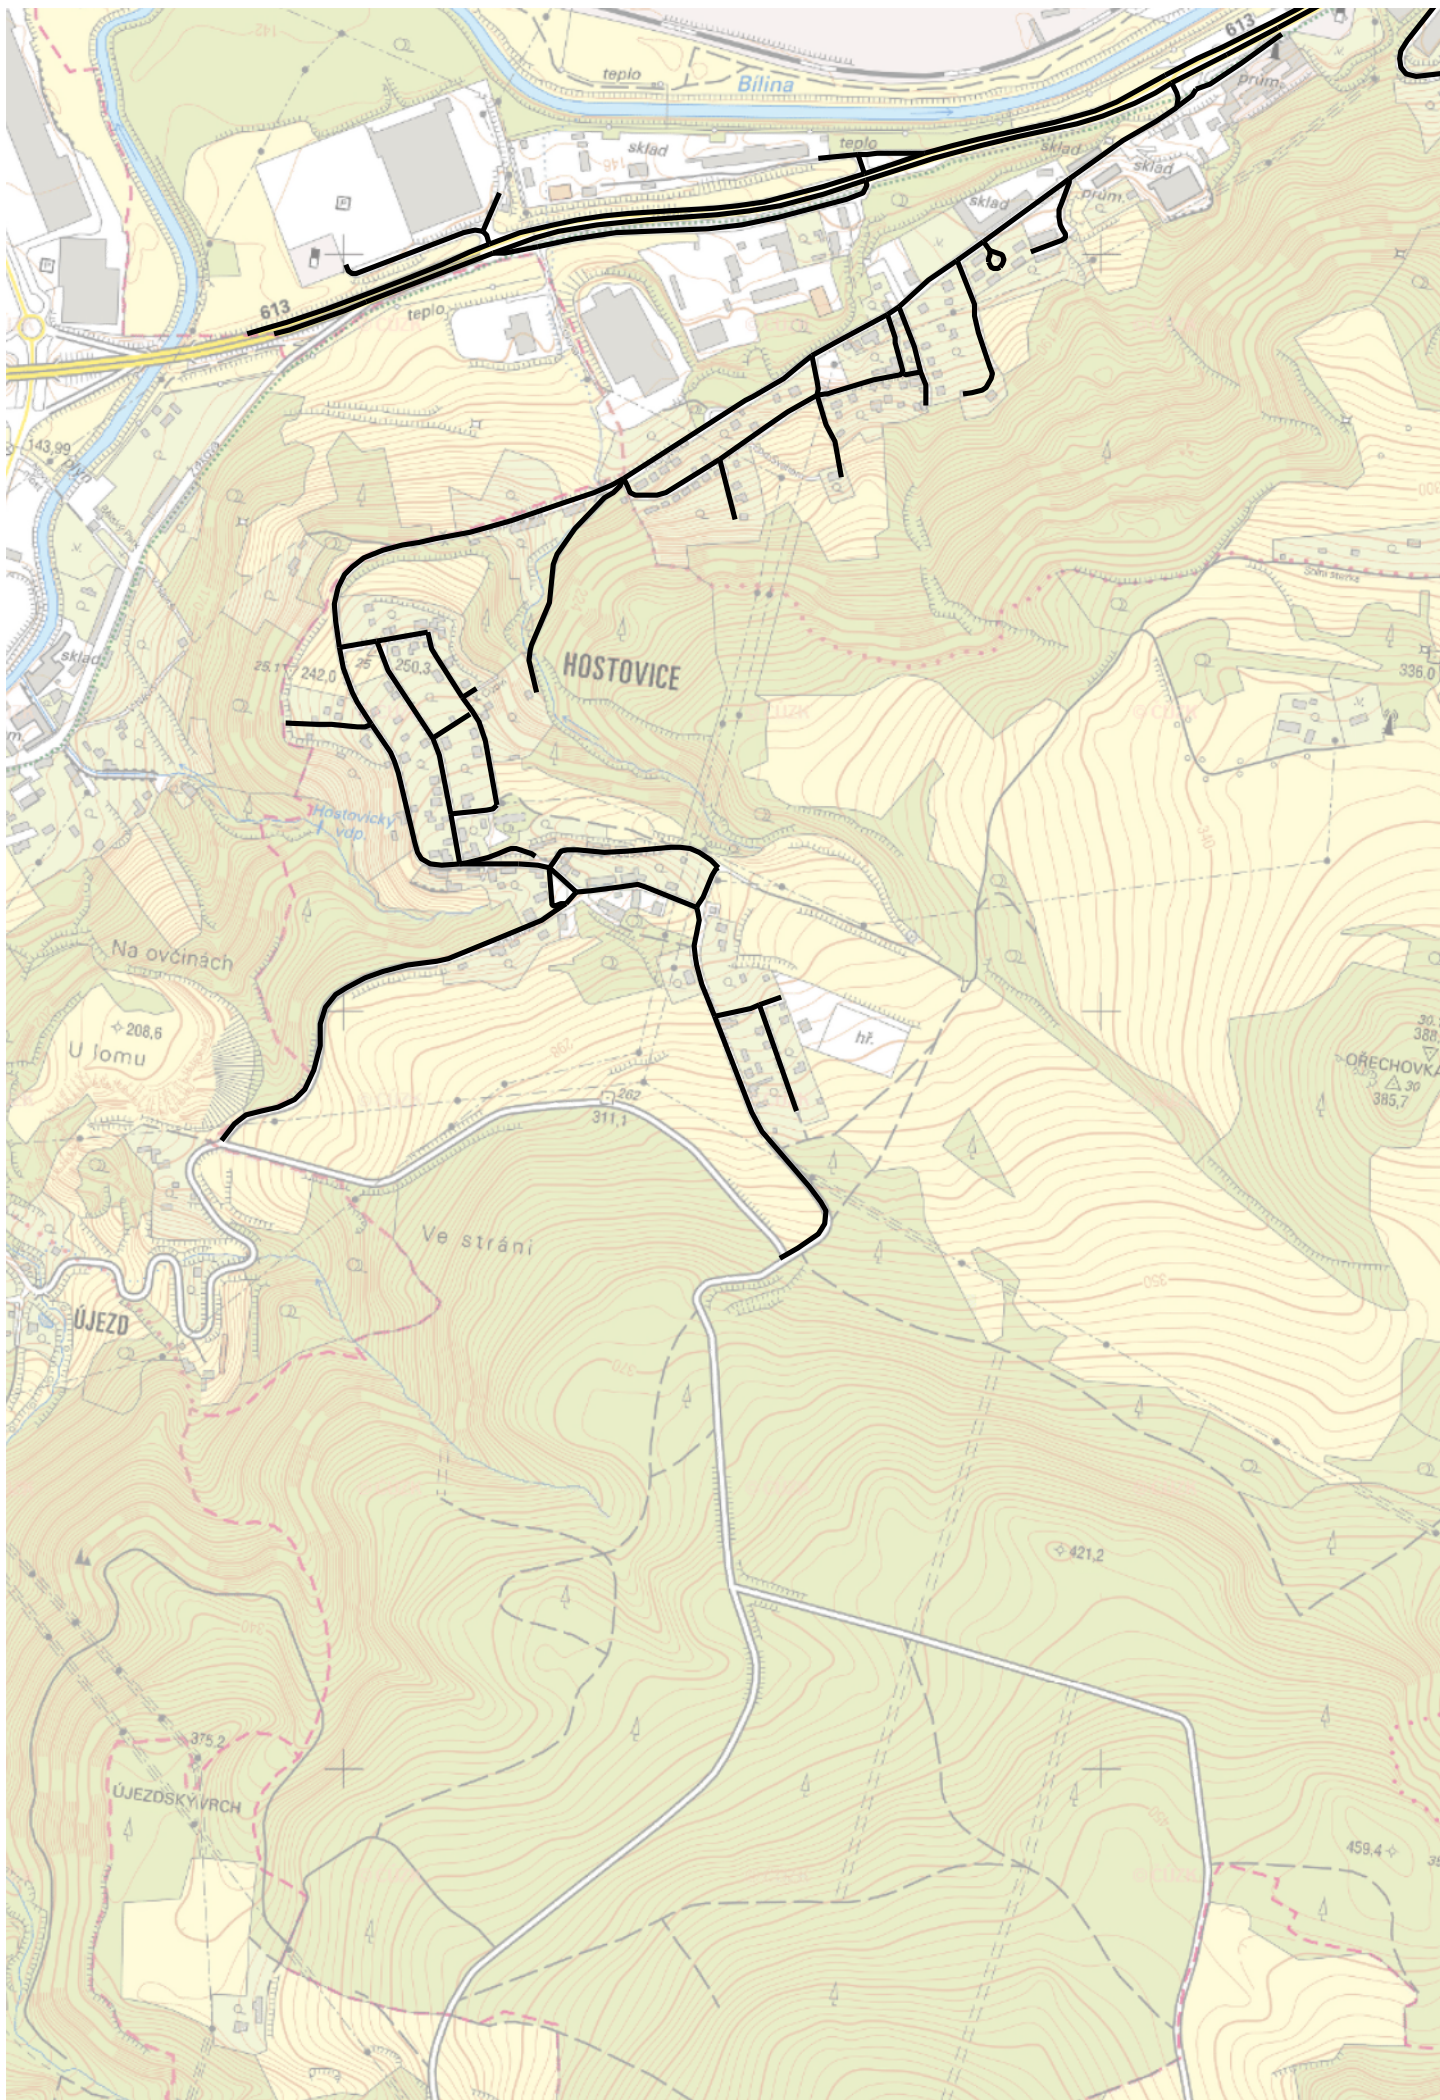


Měřítko 1 : 10000

100 0 100 200 300 400m

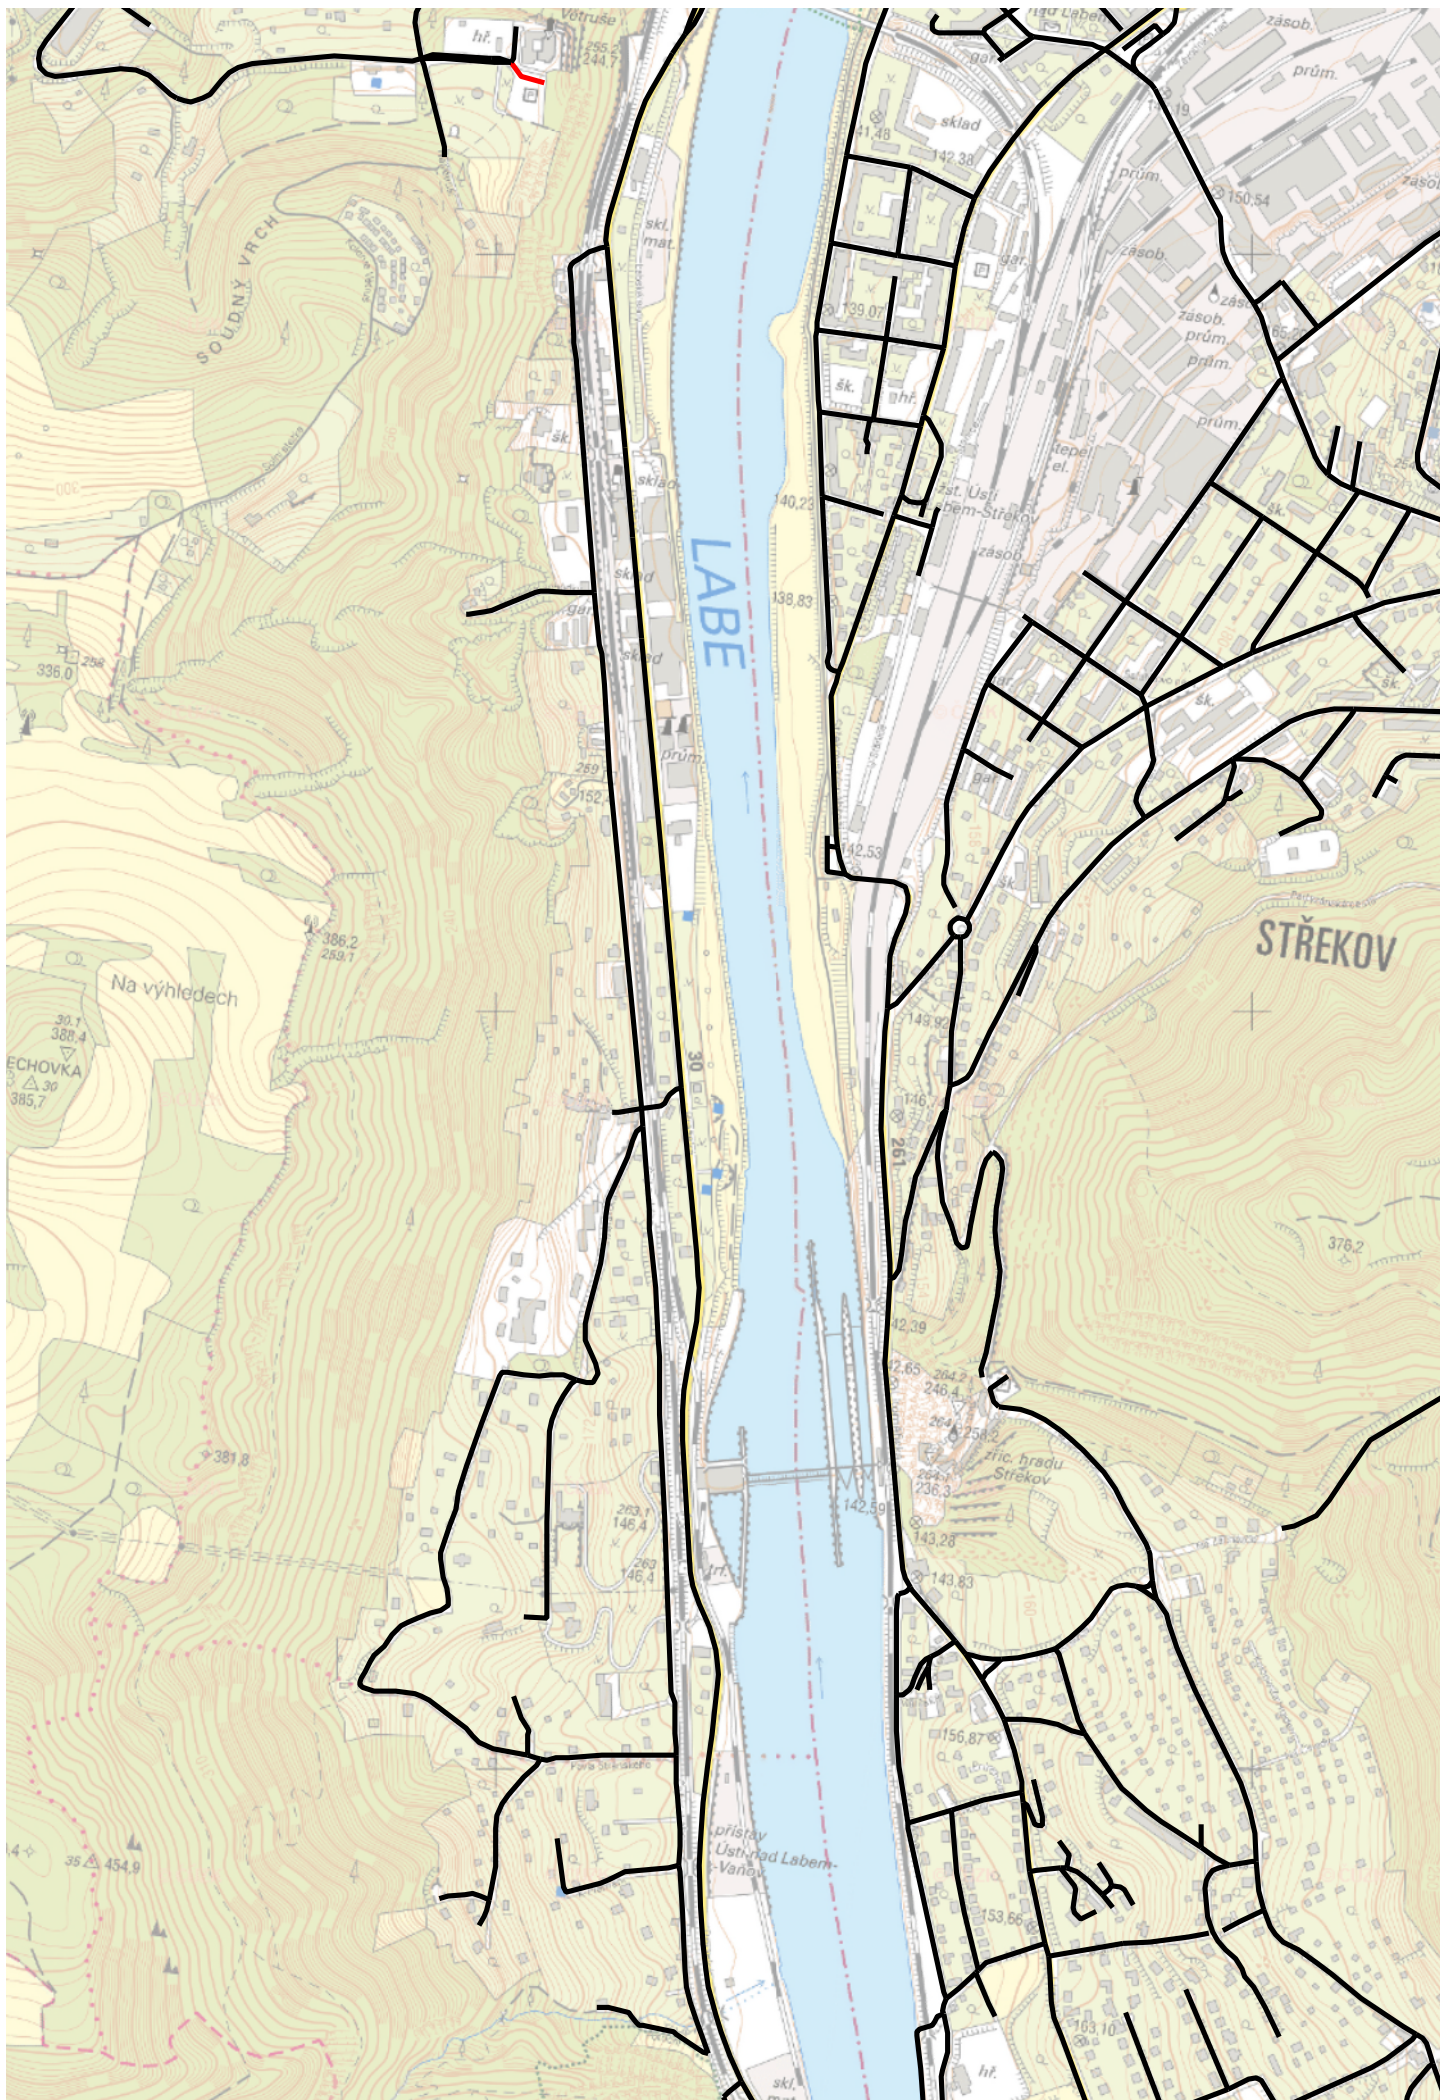

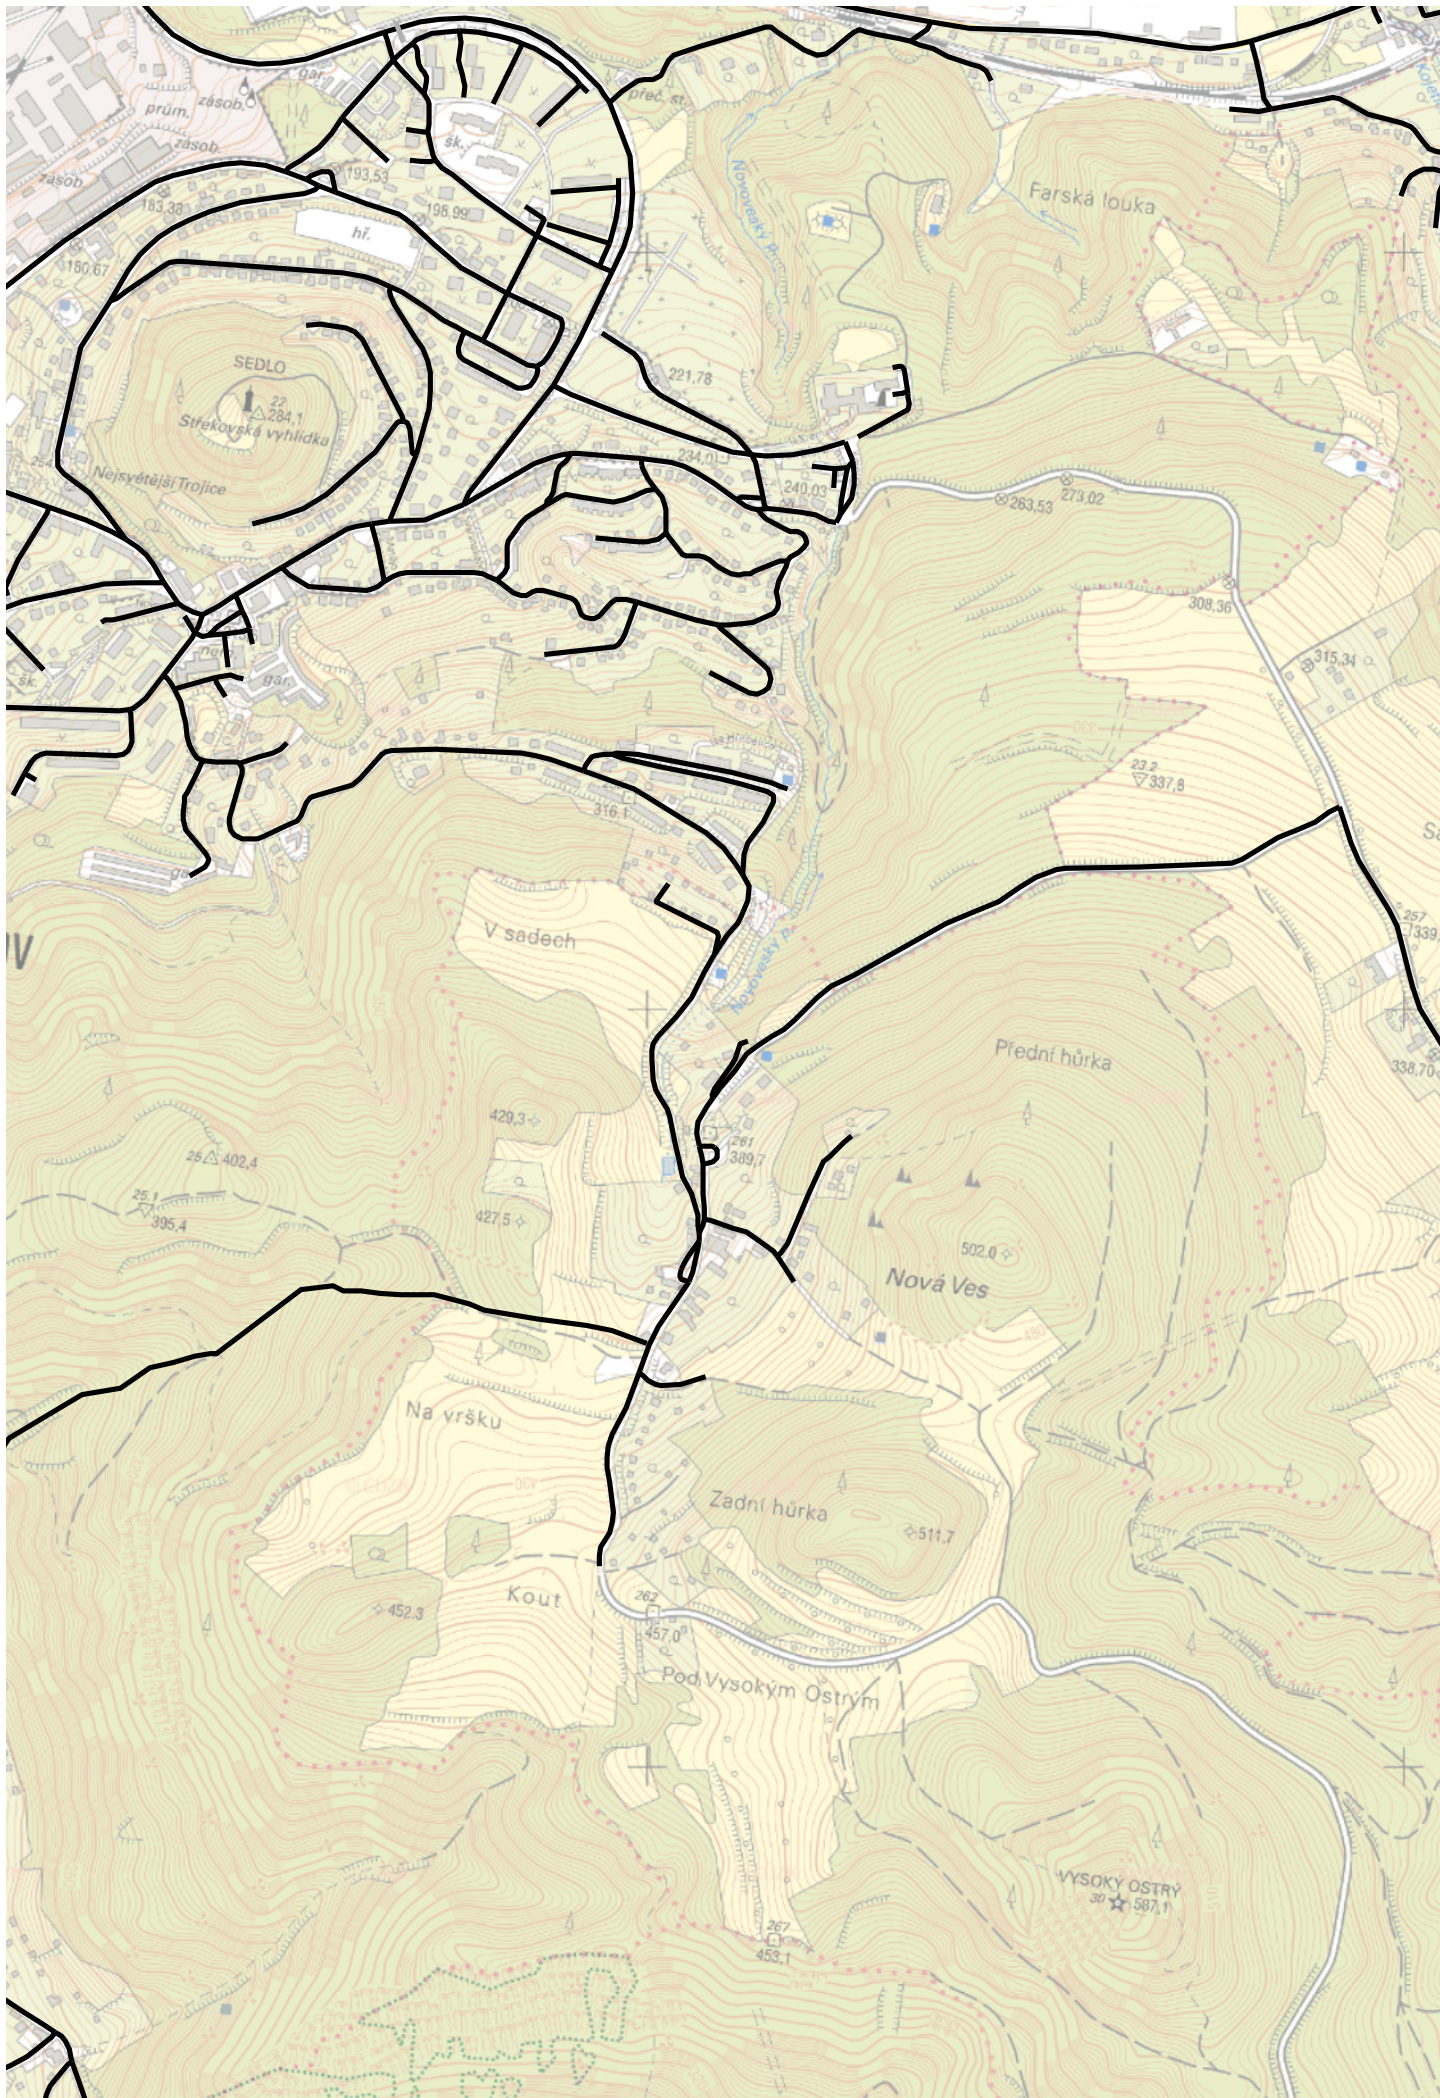


Měřítko 1 : 10000
100 0 100 200 300 400m

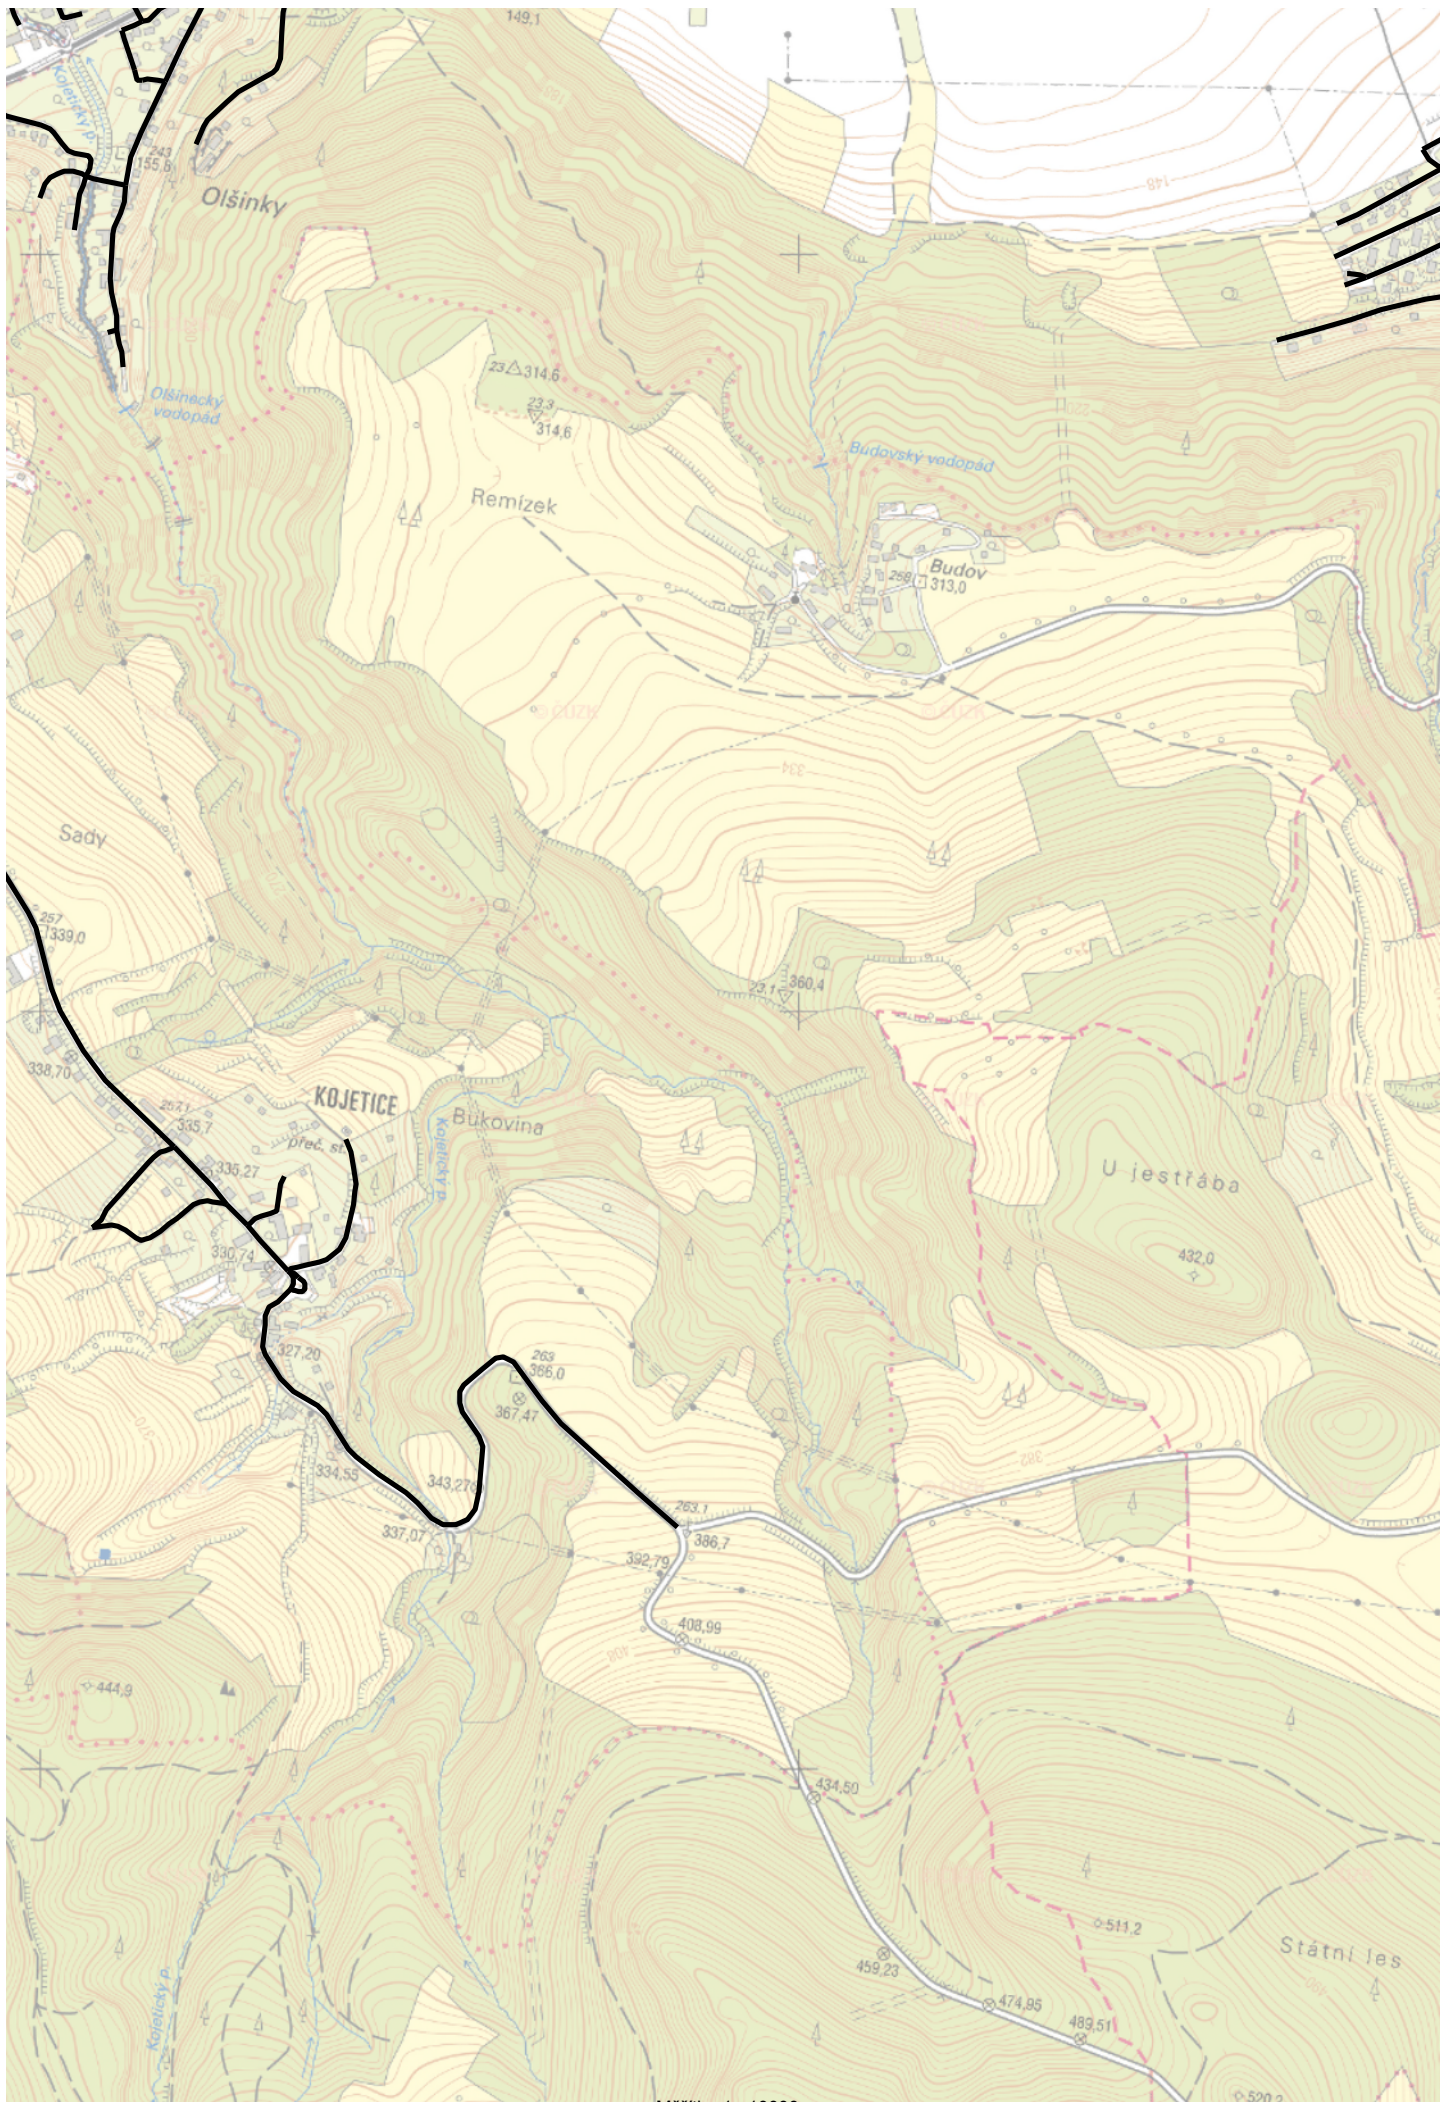


Měřítko 1 : 10000

100 0 100 200 300 400m

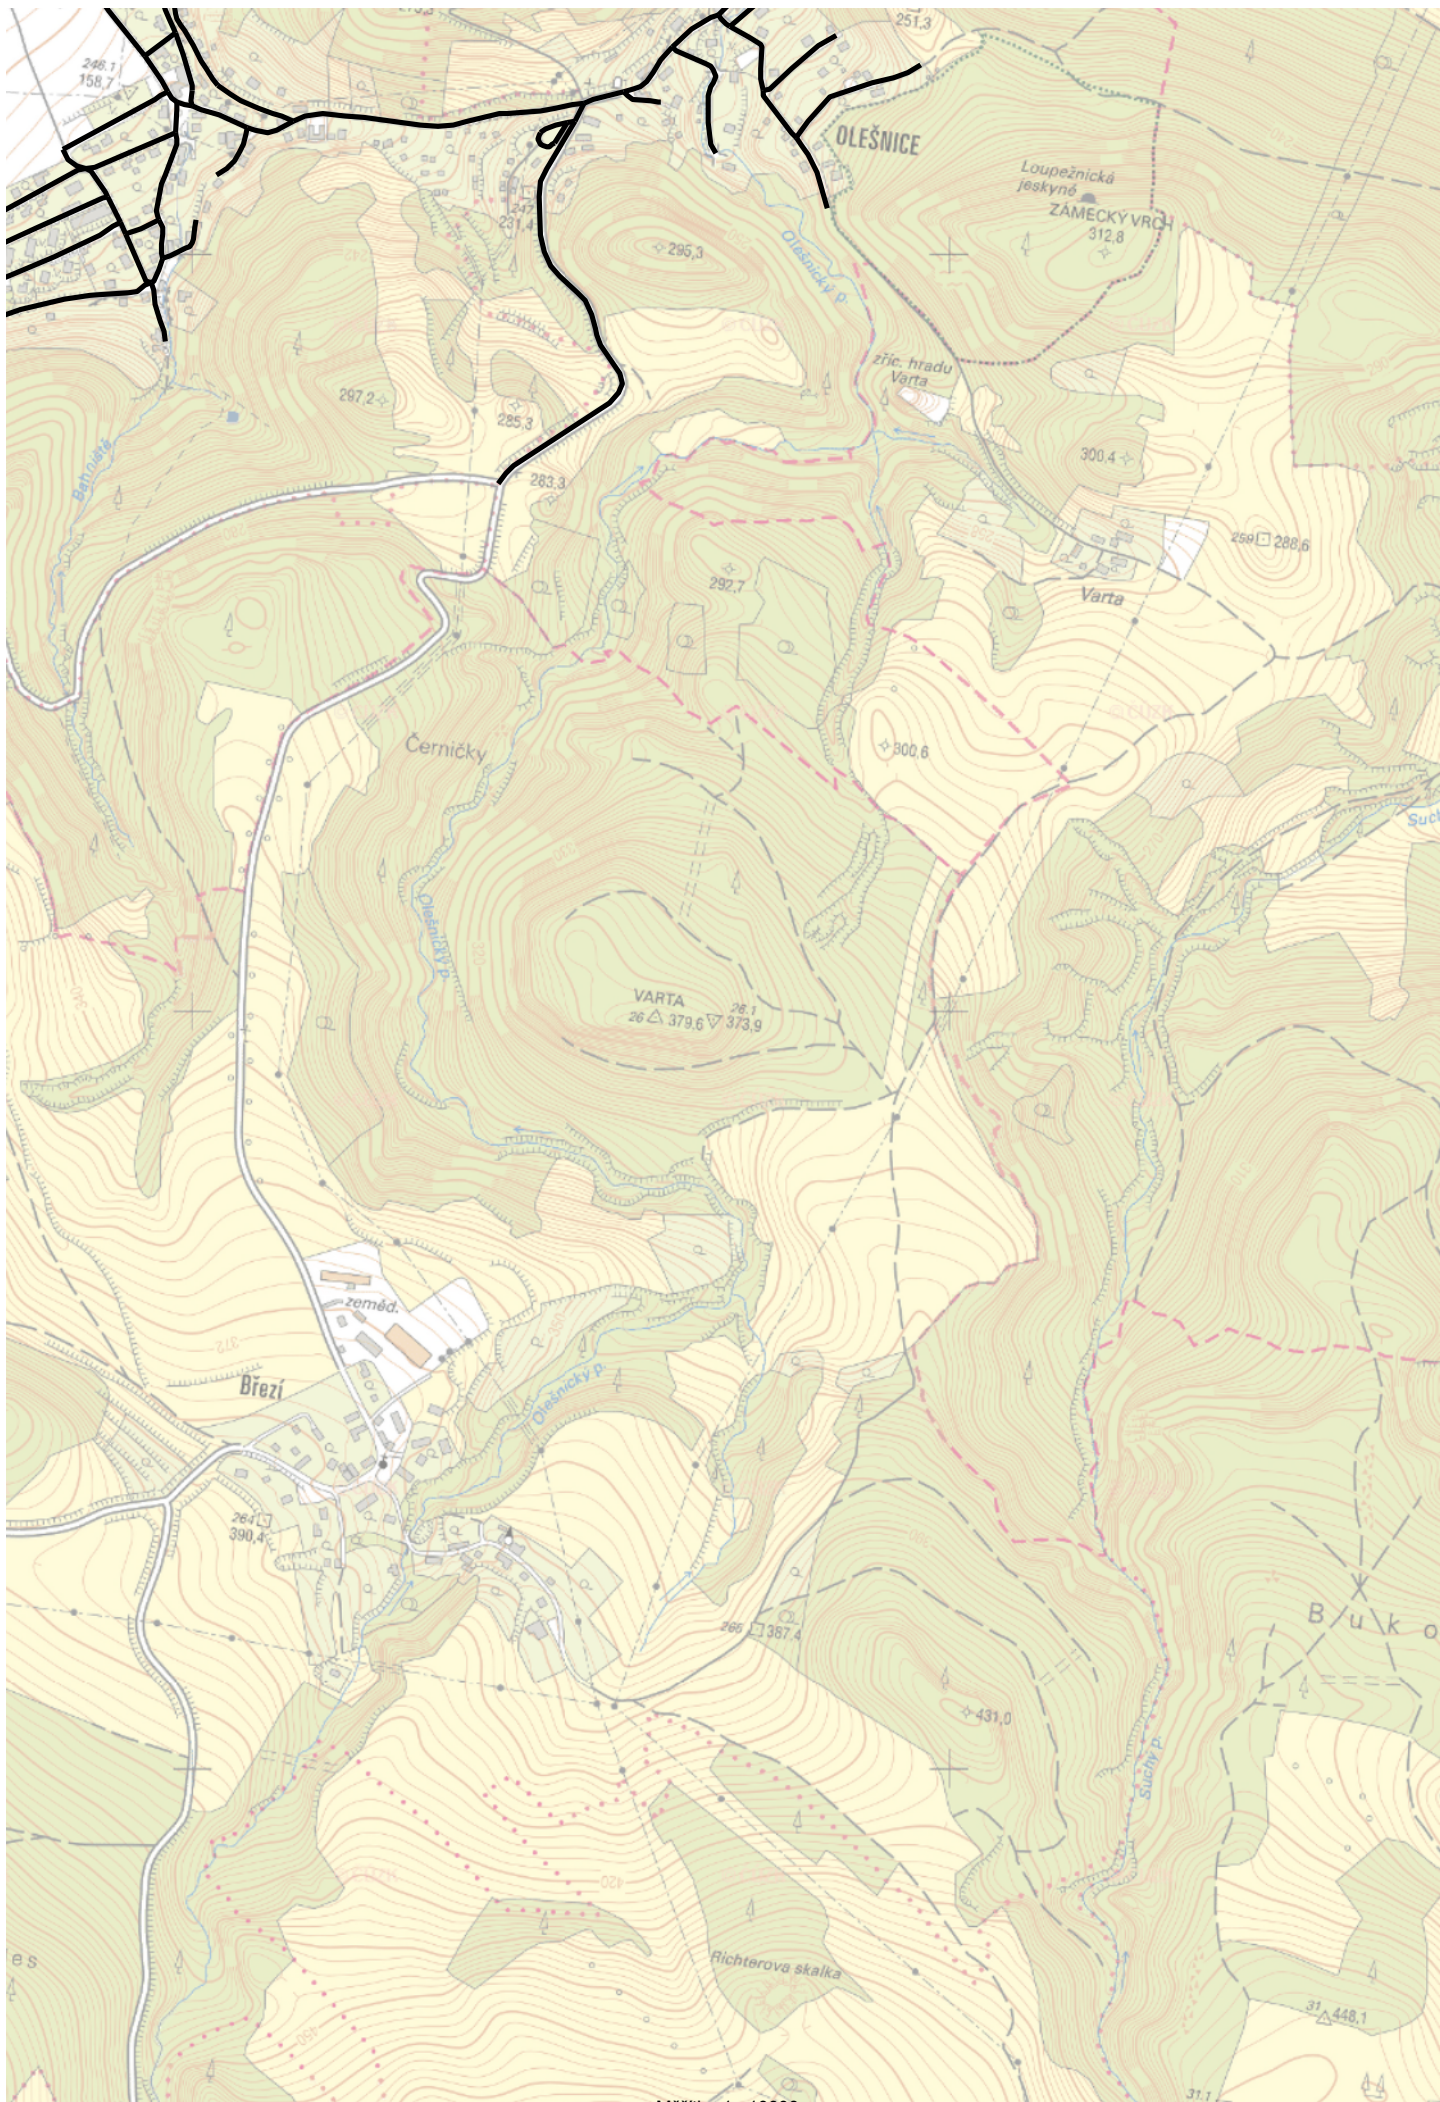


Měřítko 1 : 10000

100 0 100 200 300 400m

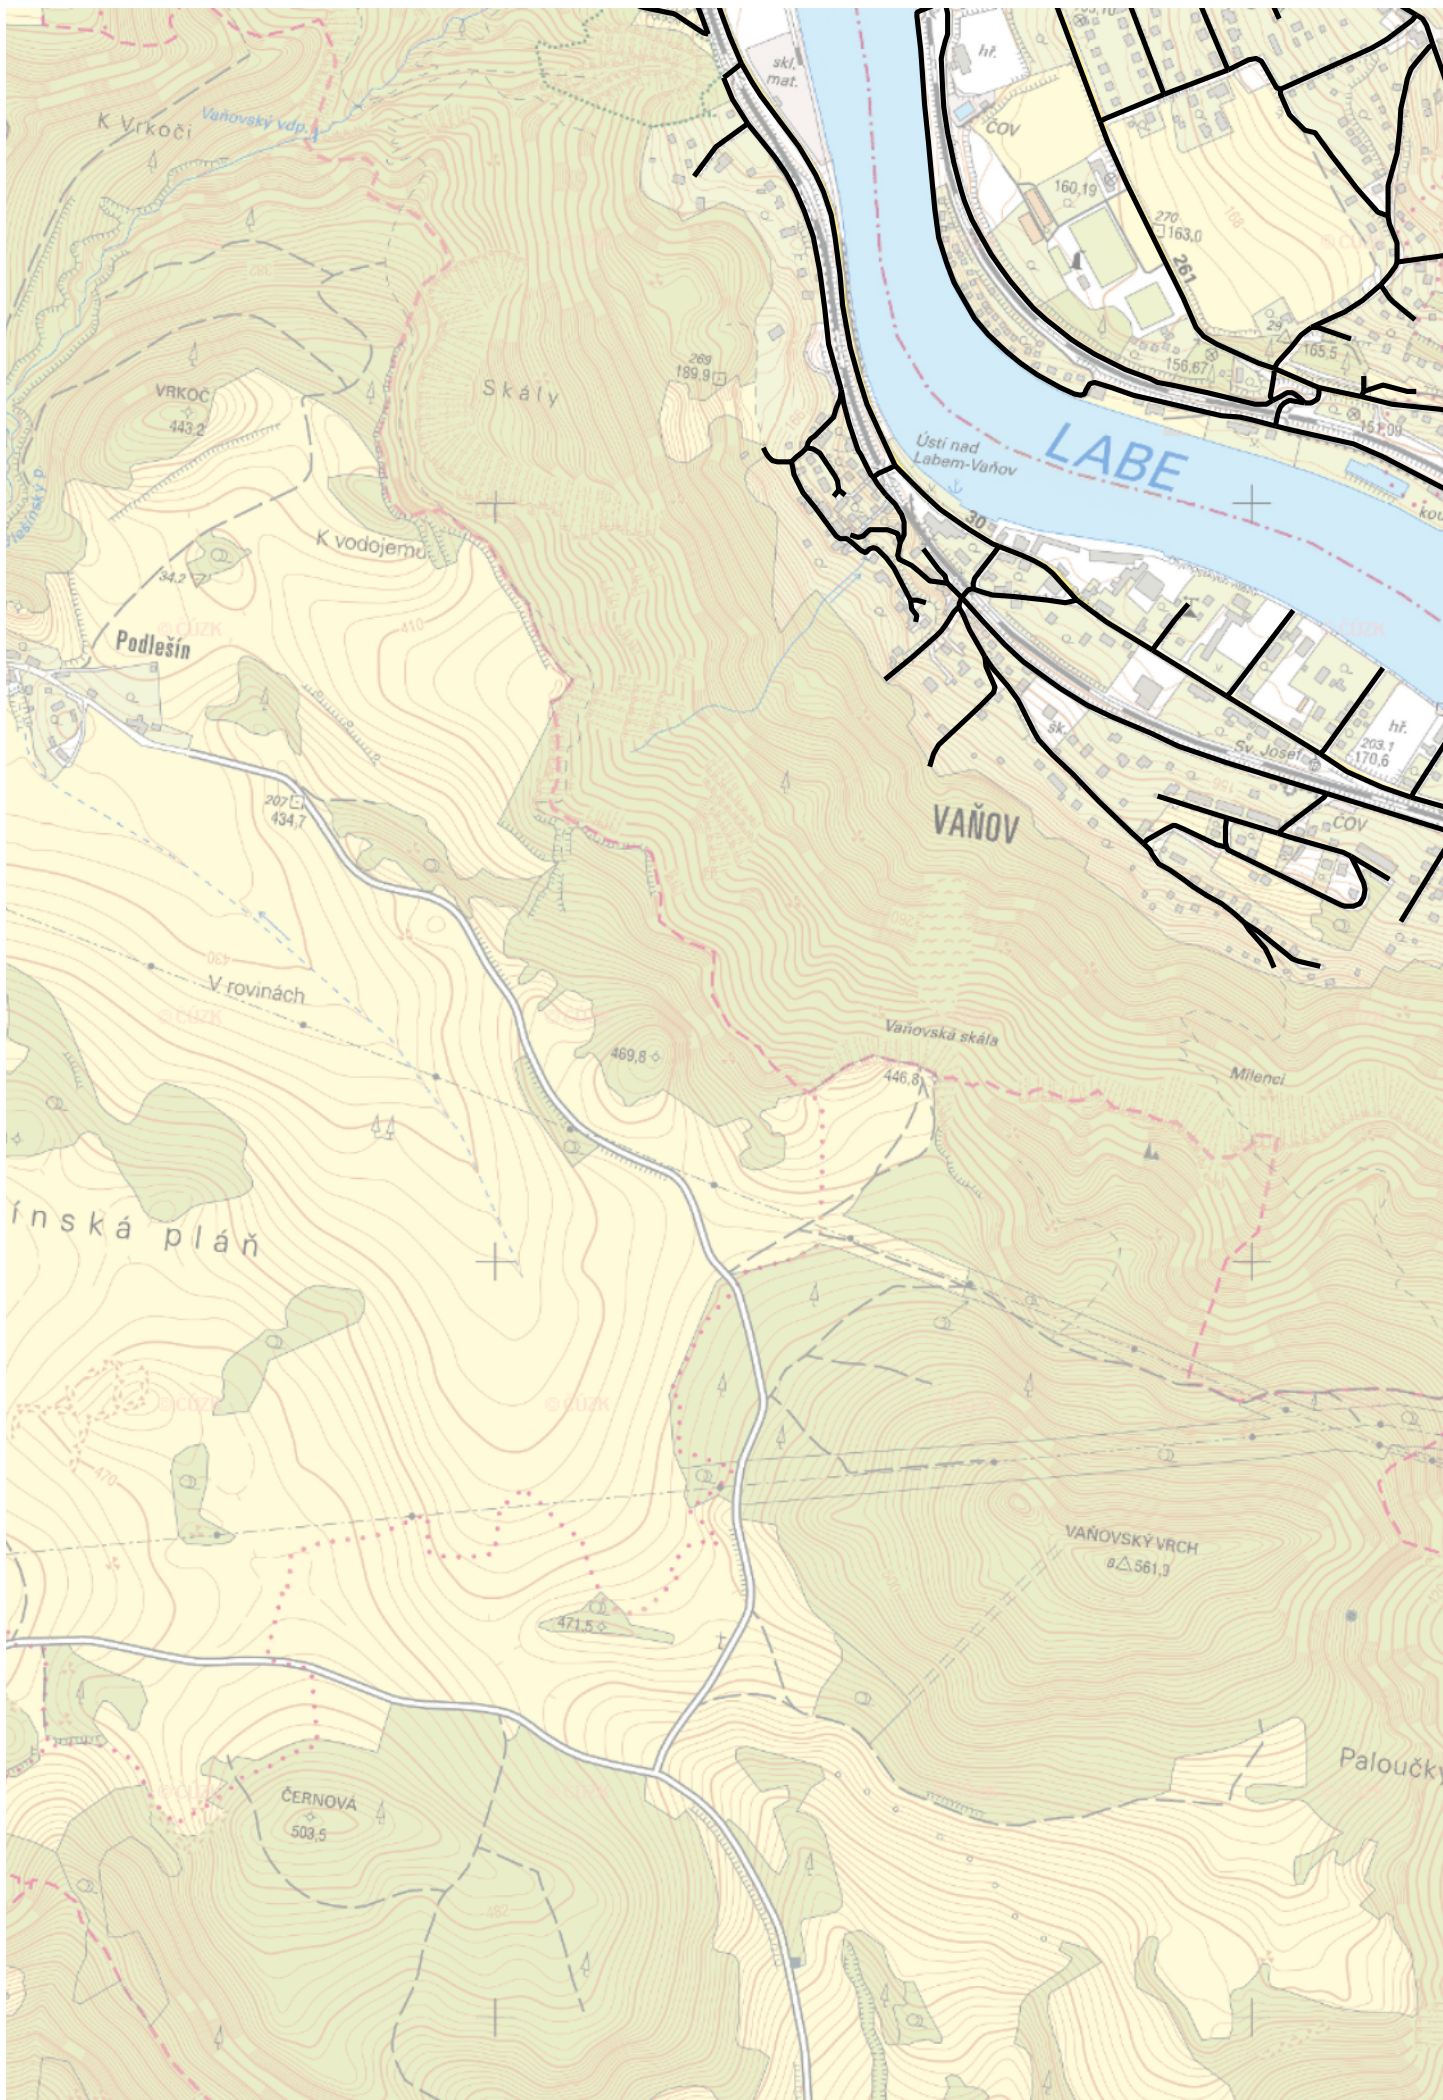

Měřítko 1 : 10000
100 0 100 200 300 400m

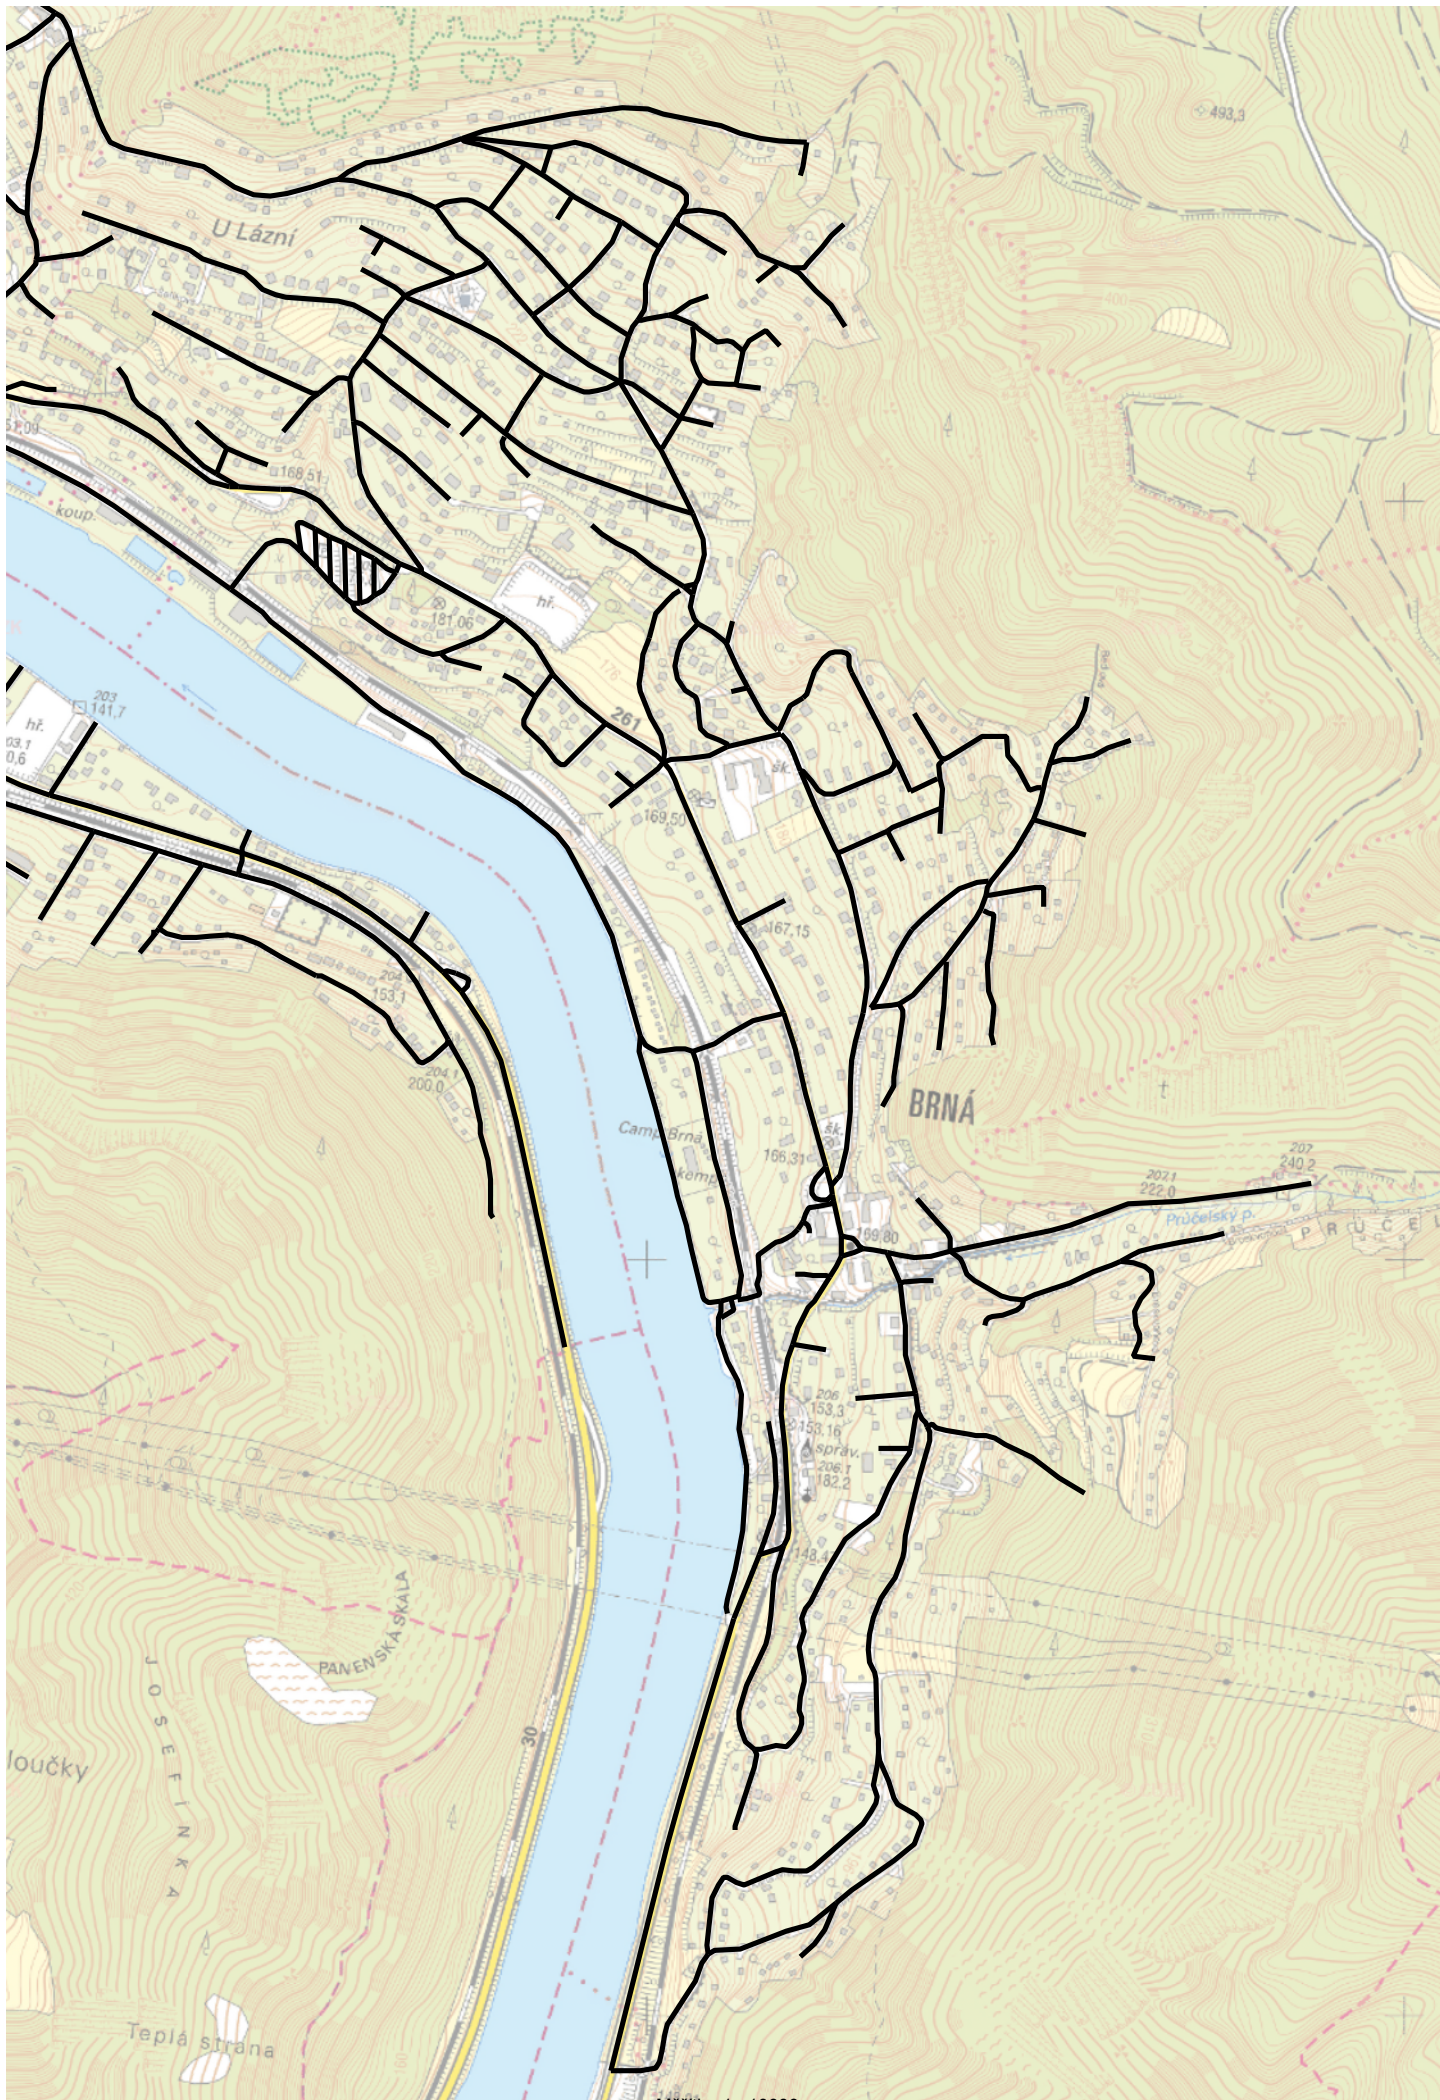


Měřítko 1 : 10000
100 0 100 200 300 400m



Měřítko 1 : 10000

100 0 100 200 300 400m

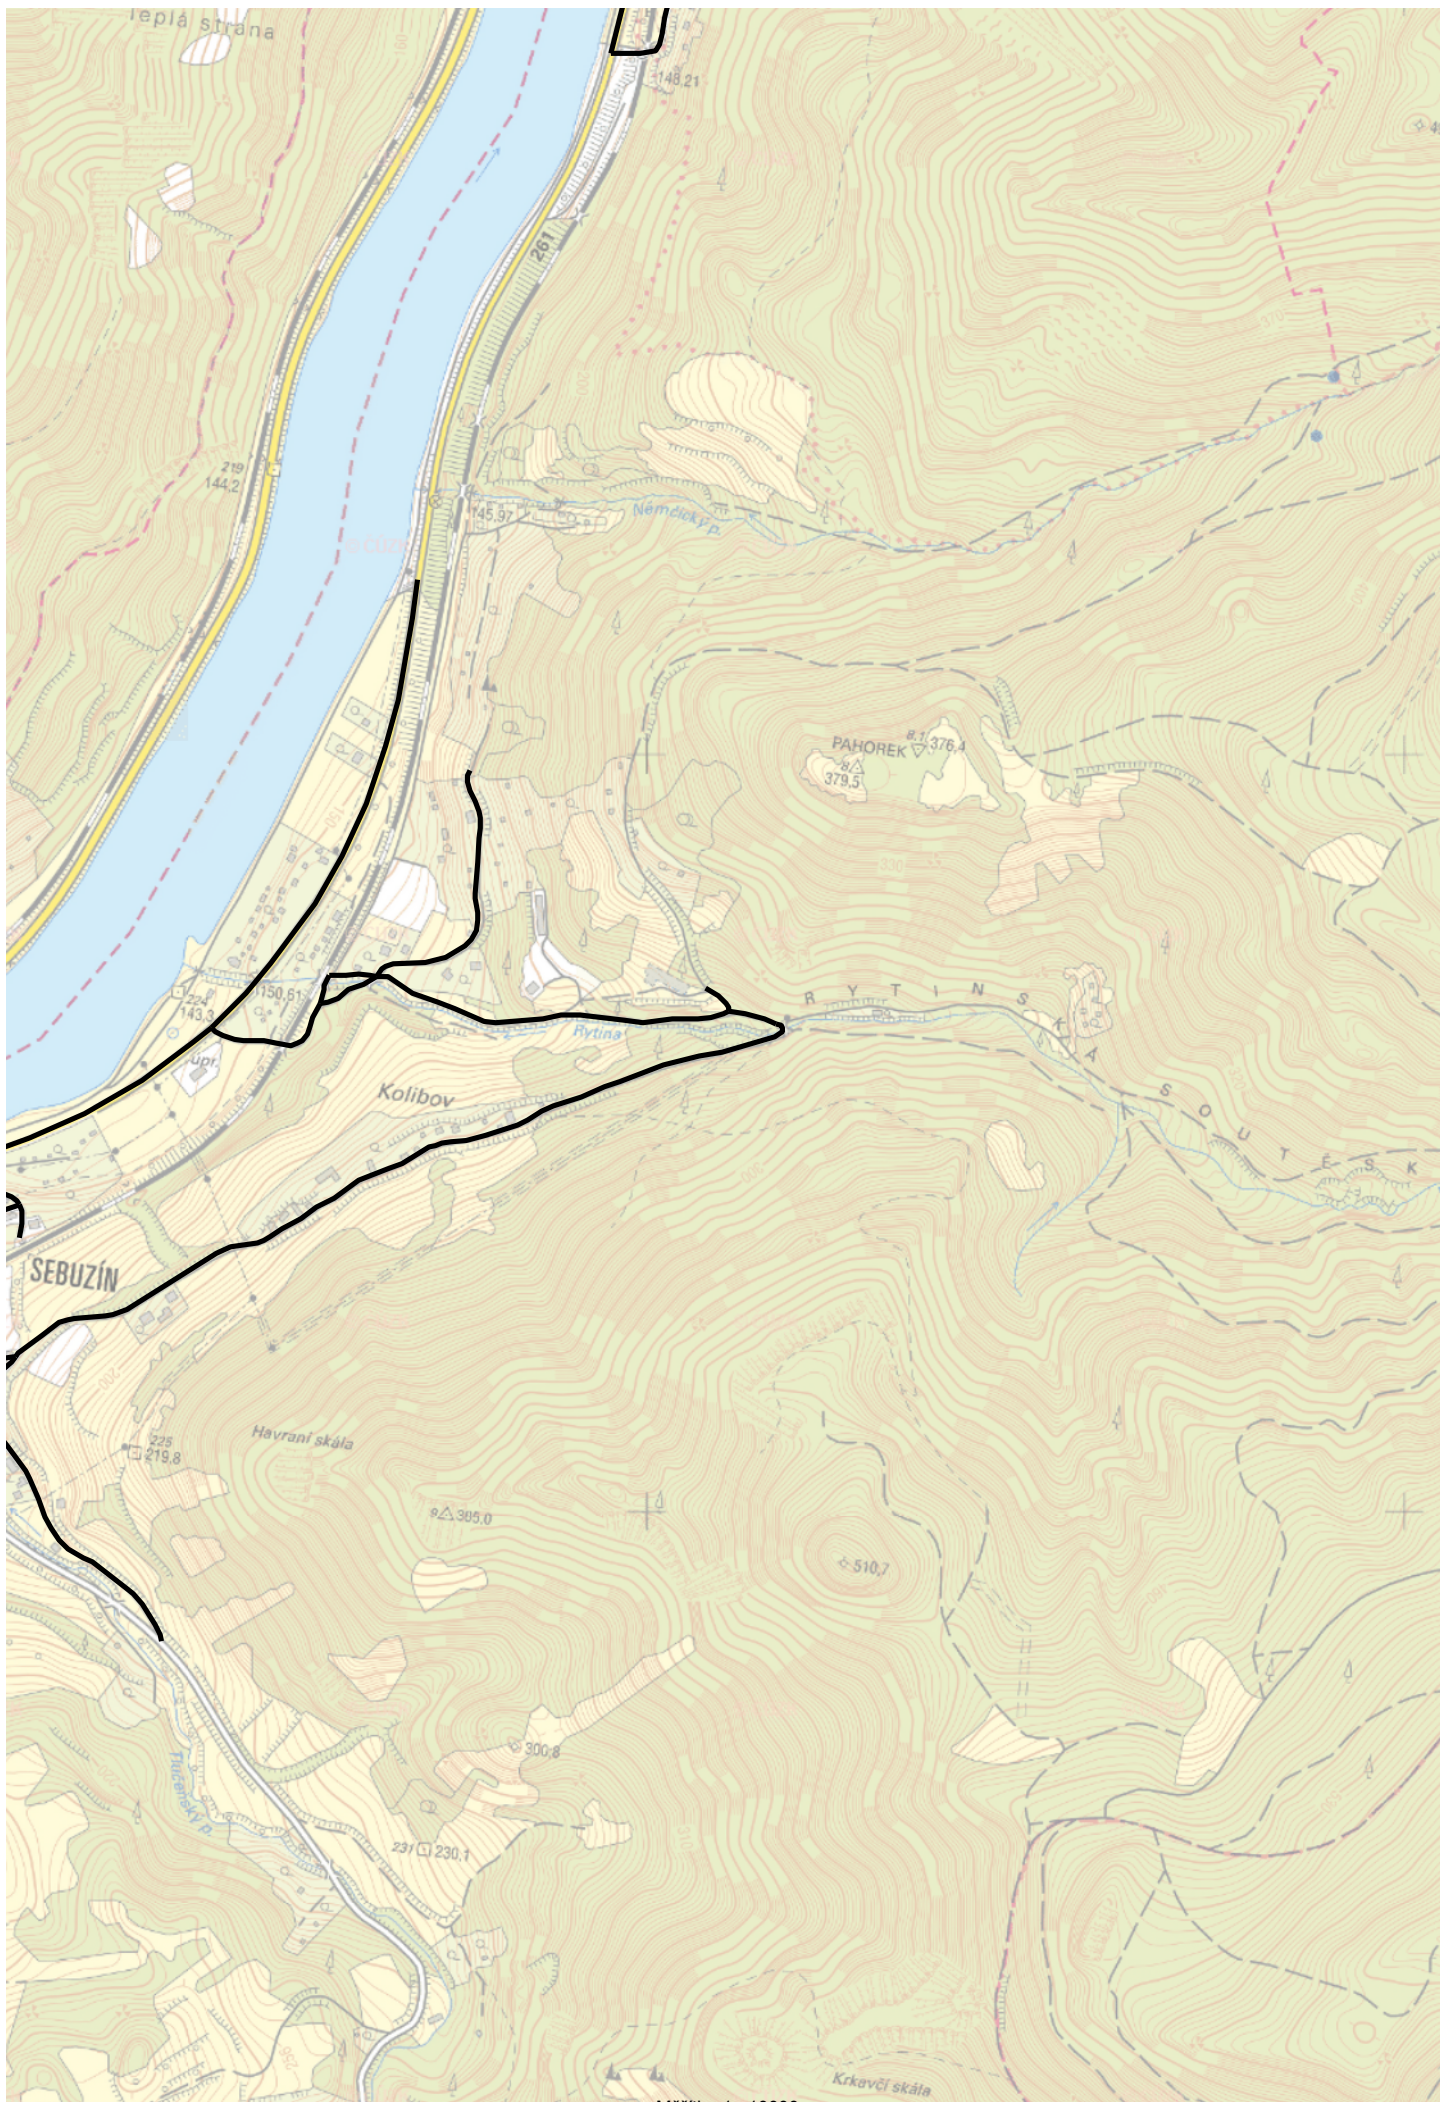

Měřítko 1 : 10000

100 0 100 200 300 400m