


# Ústí nad Labem - Generel VO

## Příloha č.2 - Třídy osvětlení

### Legenda

- Třída M3
- Třída M4
- - Třída C4
- Třída M5
- - Třída C5
- . - . Třída P3
- . - . PMK 2
- Třída M6
- - Třída P4
- . - . PMK 1
- . - . Třída P5
- - - - Třída P6

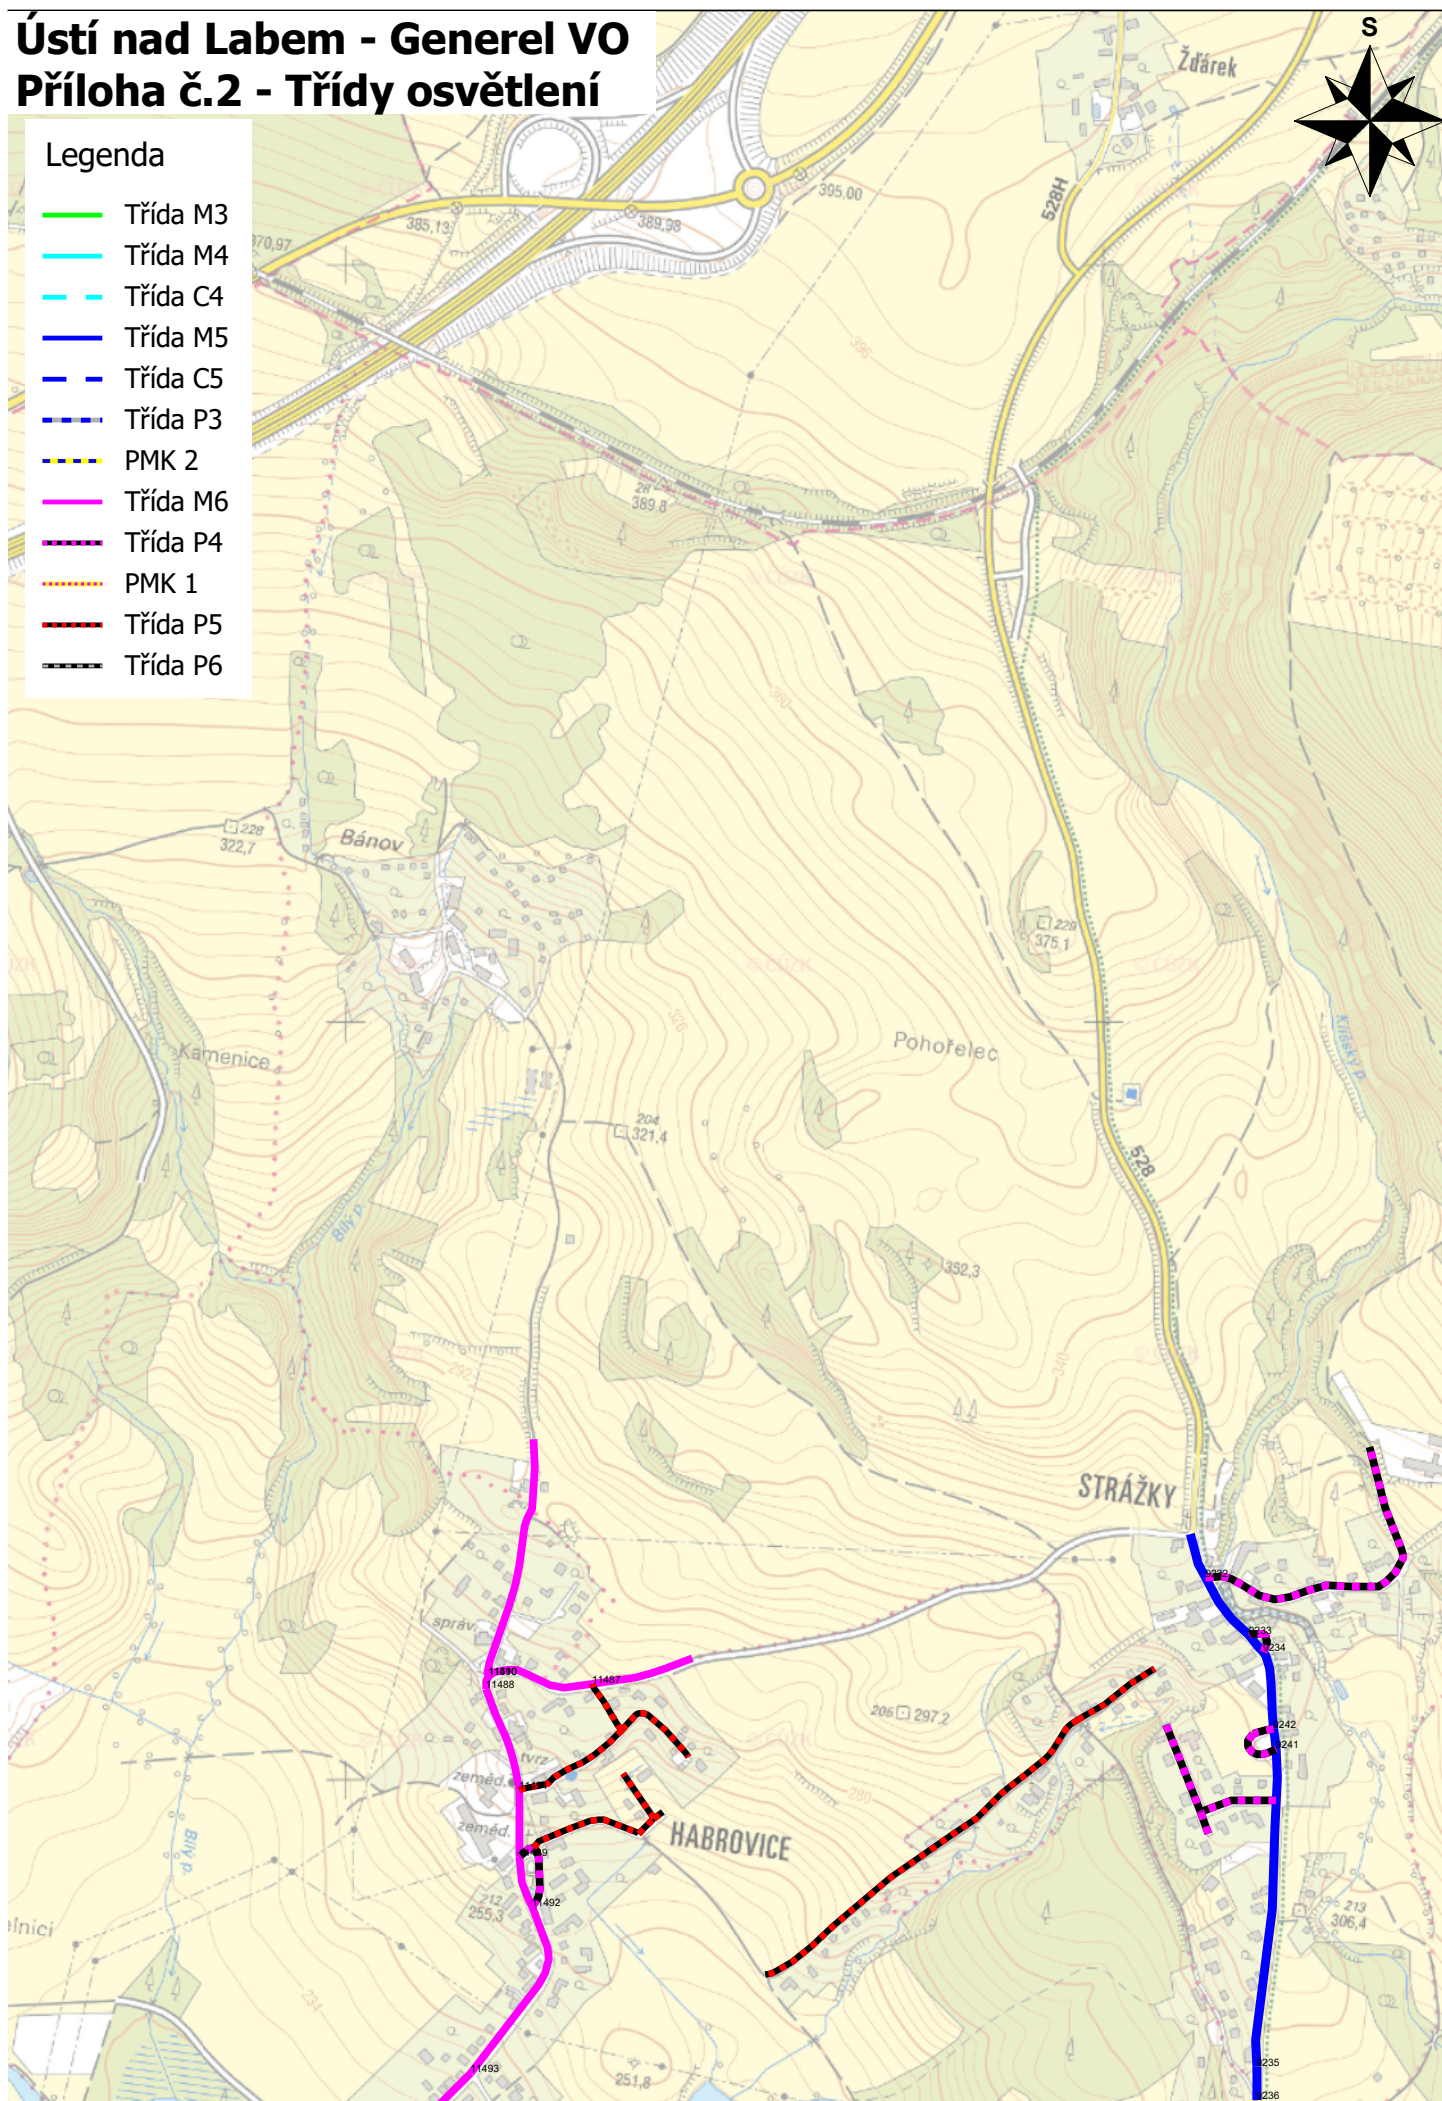


Měřítko 1 : 10000

100 0 100 200 300 400m








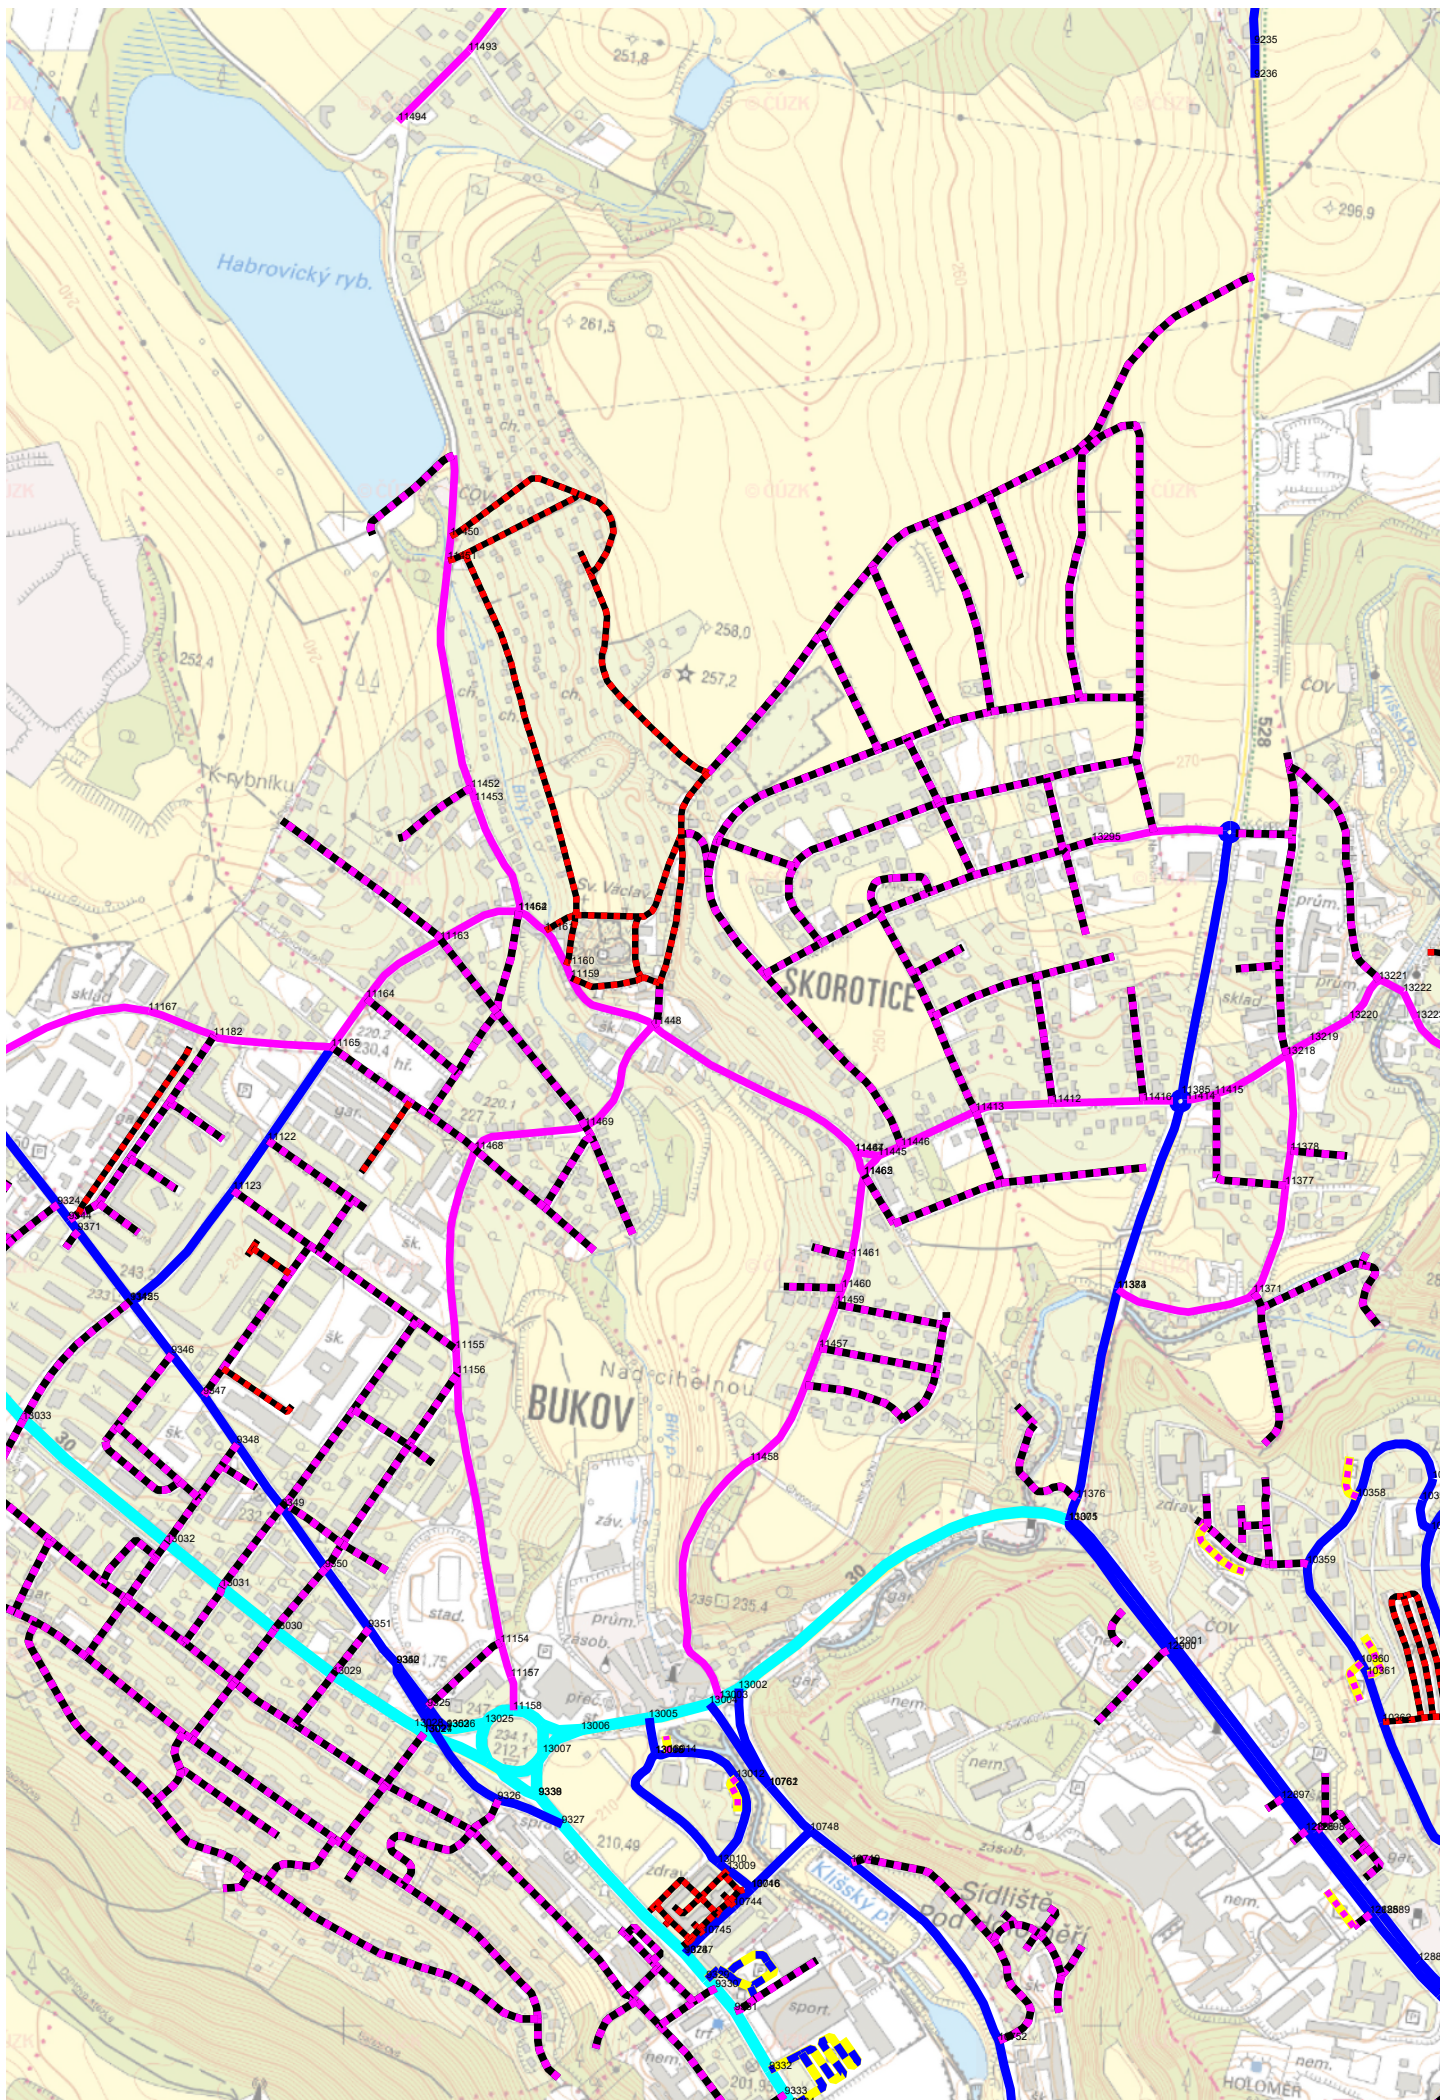

Měřítko 1 : 10000





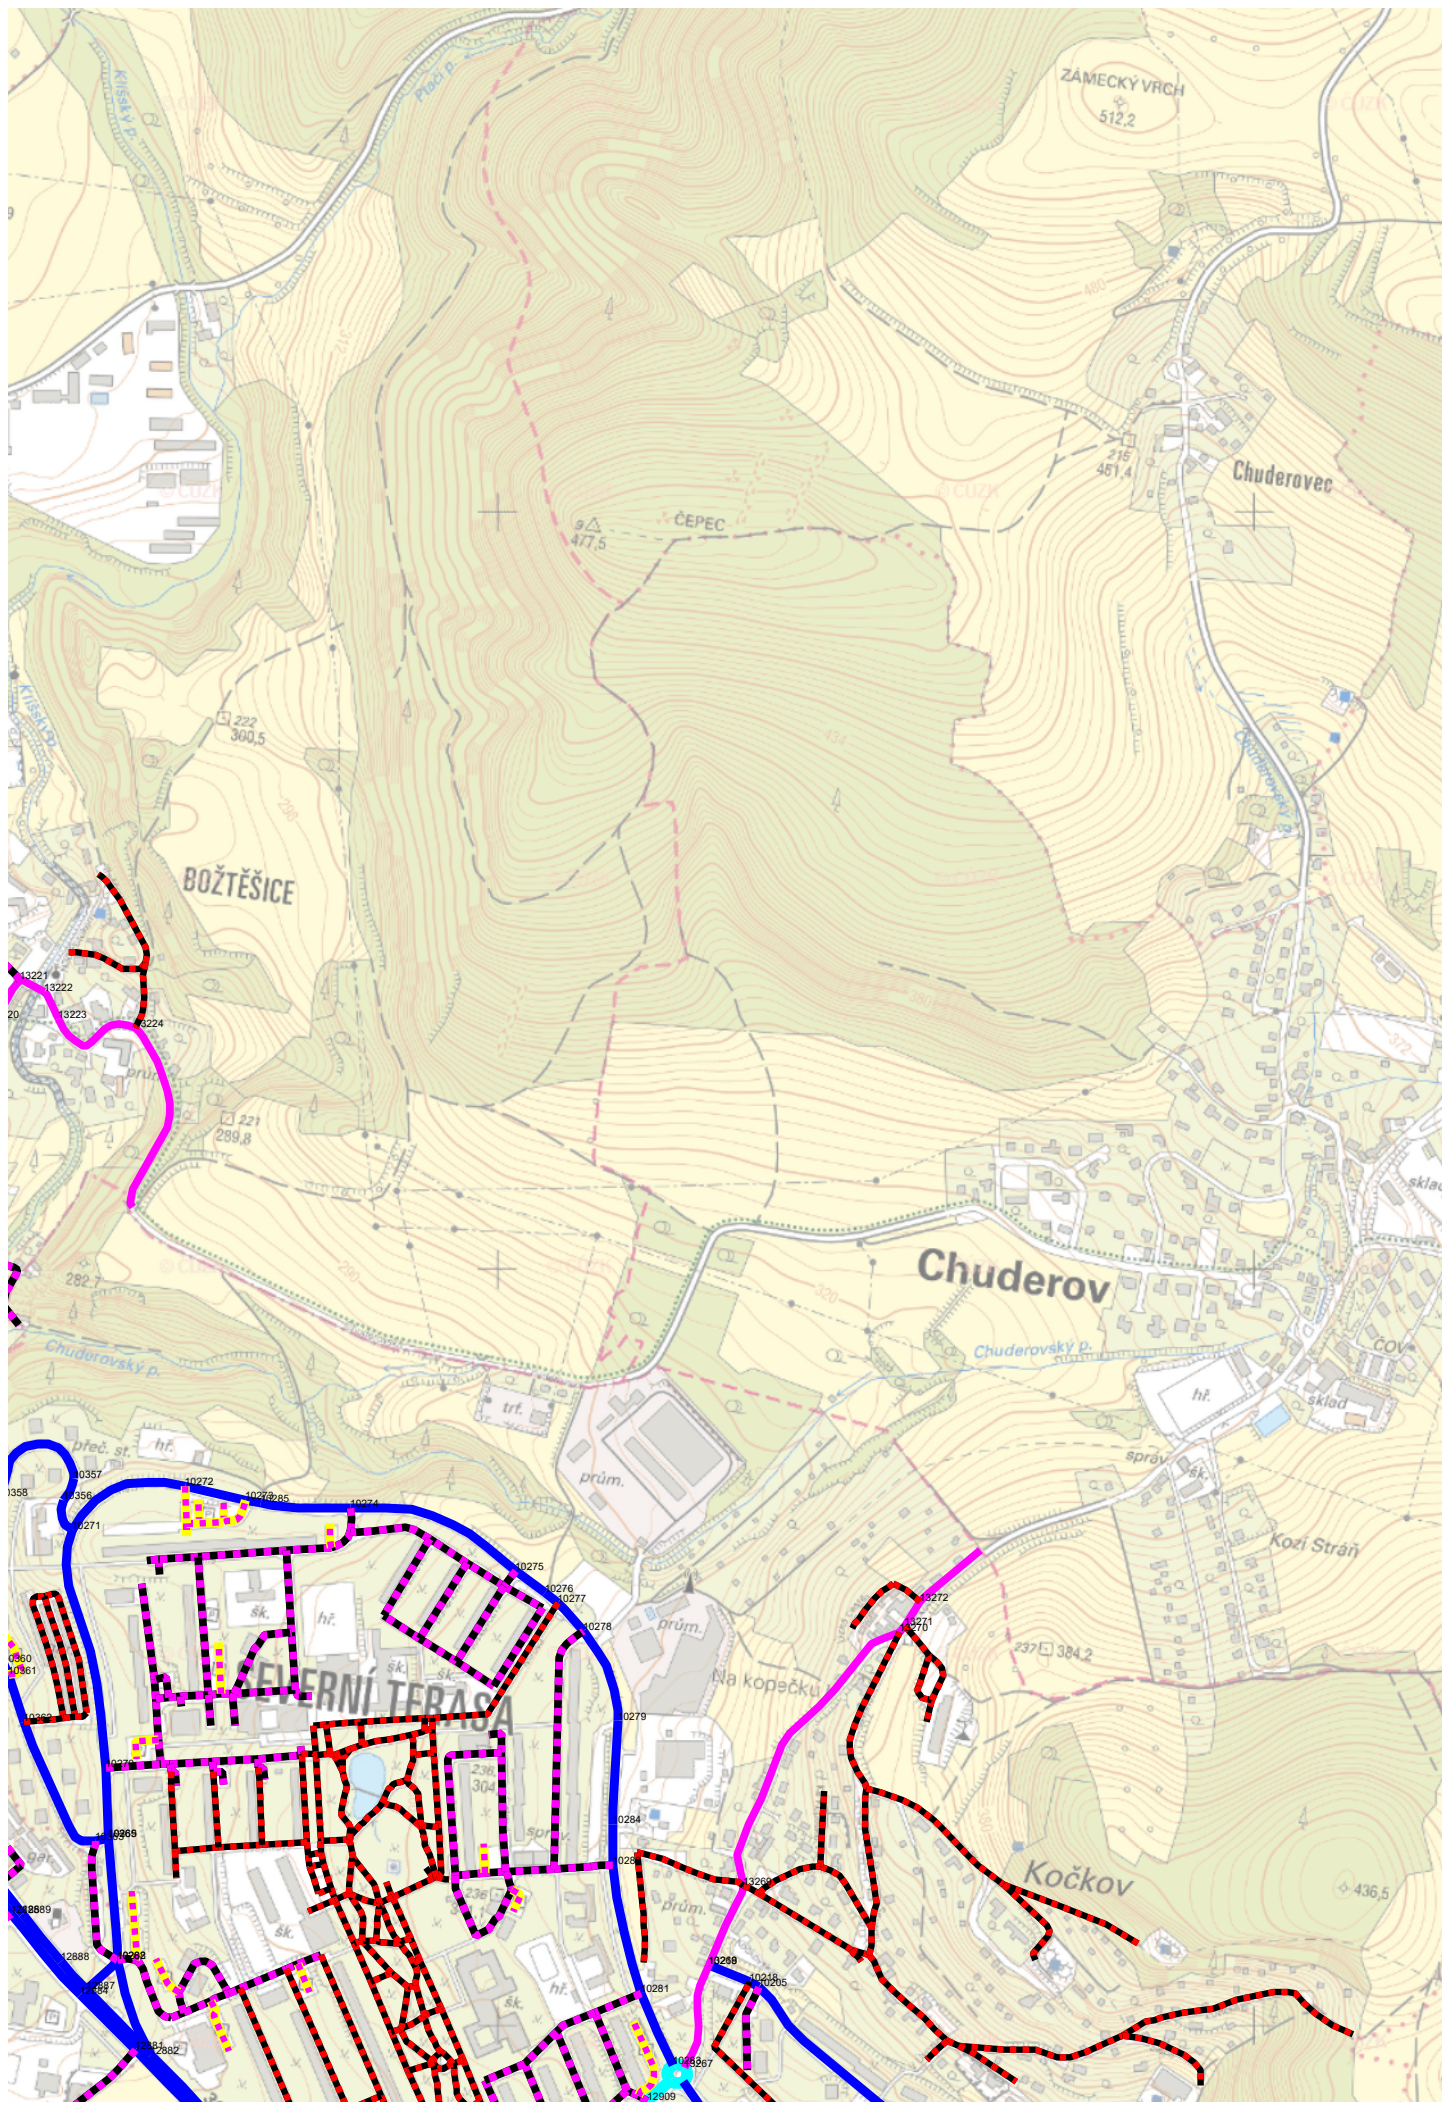

Měřítko 1 : 10000  
100 0 100 200 300 400m
























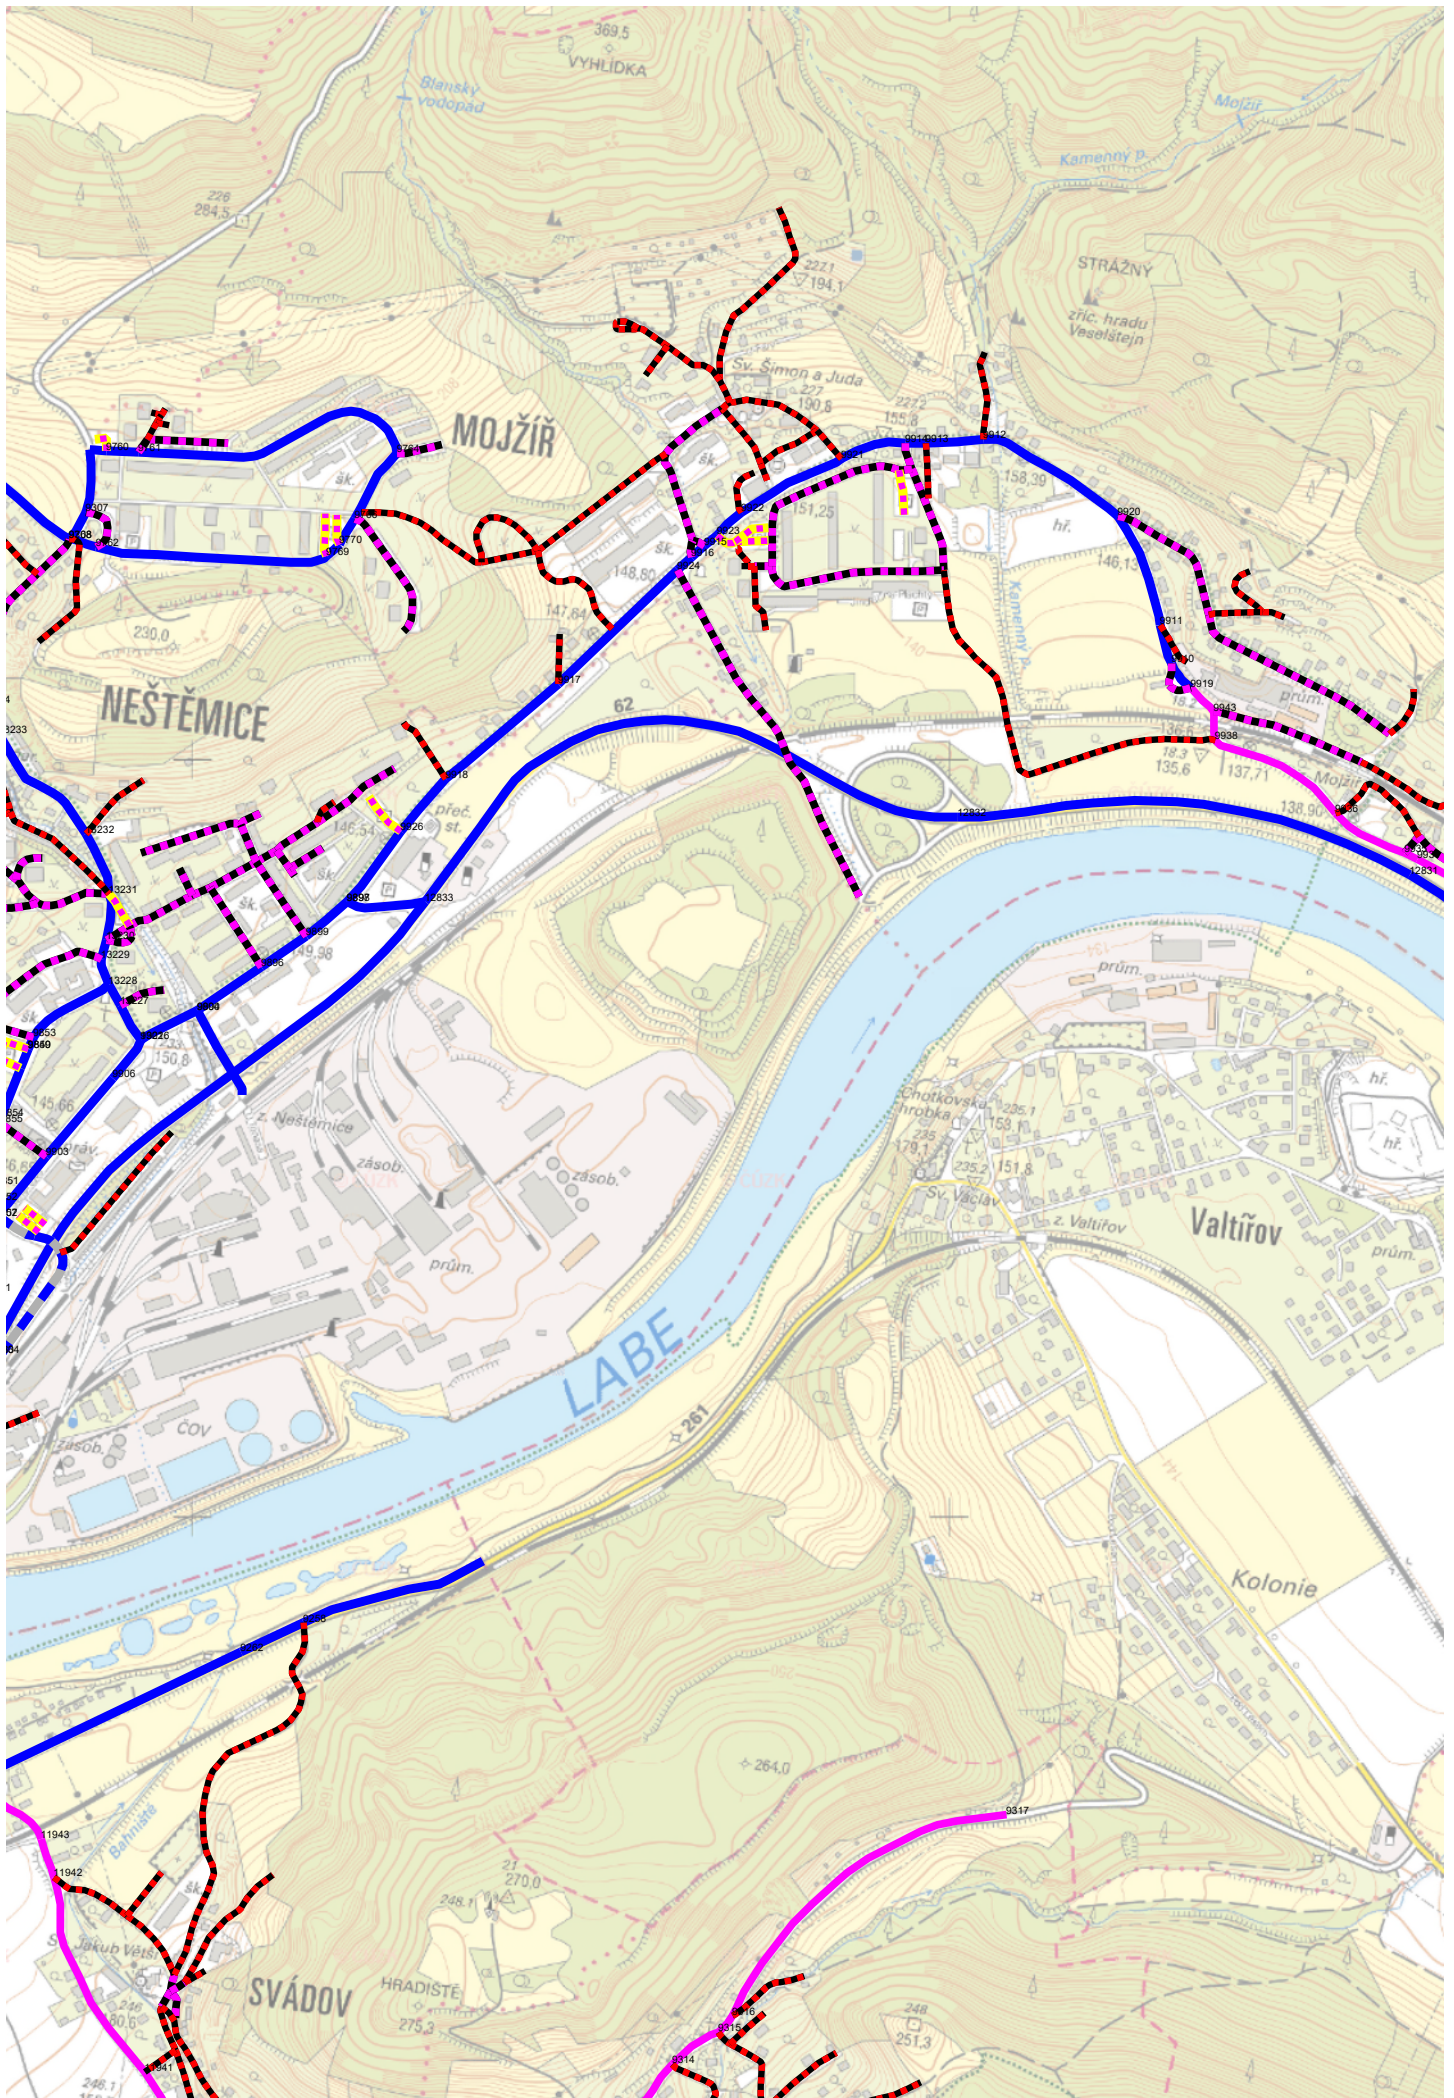


Měřítko 1 : 10000

100 0 100 200 300 400m







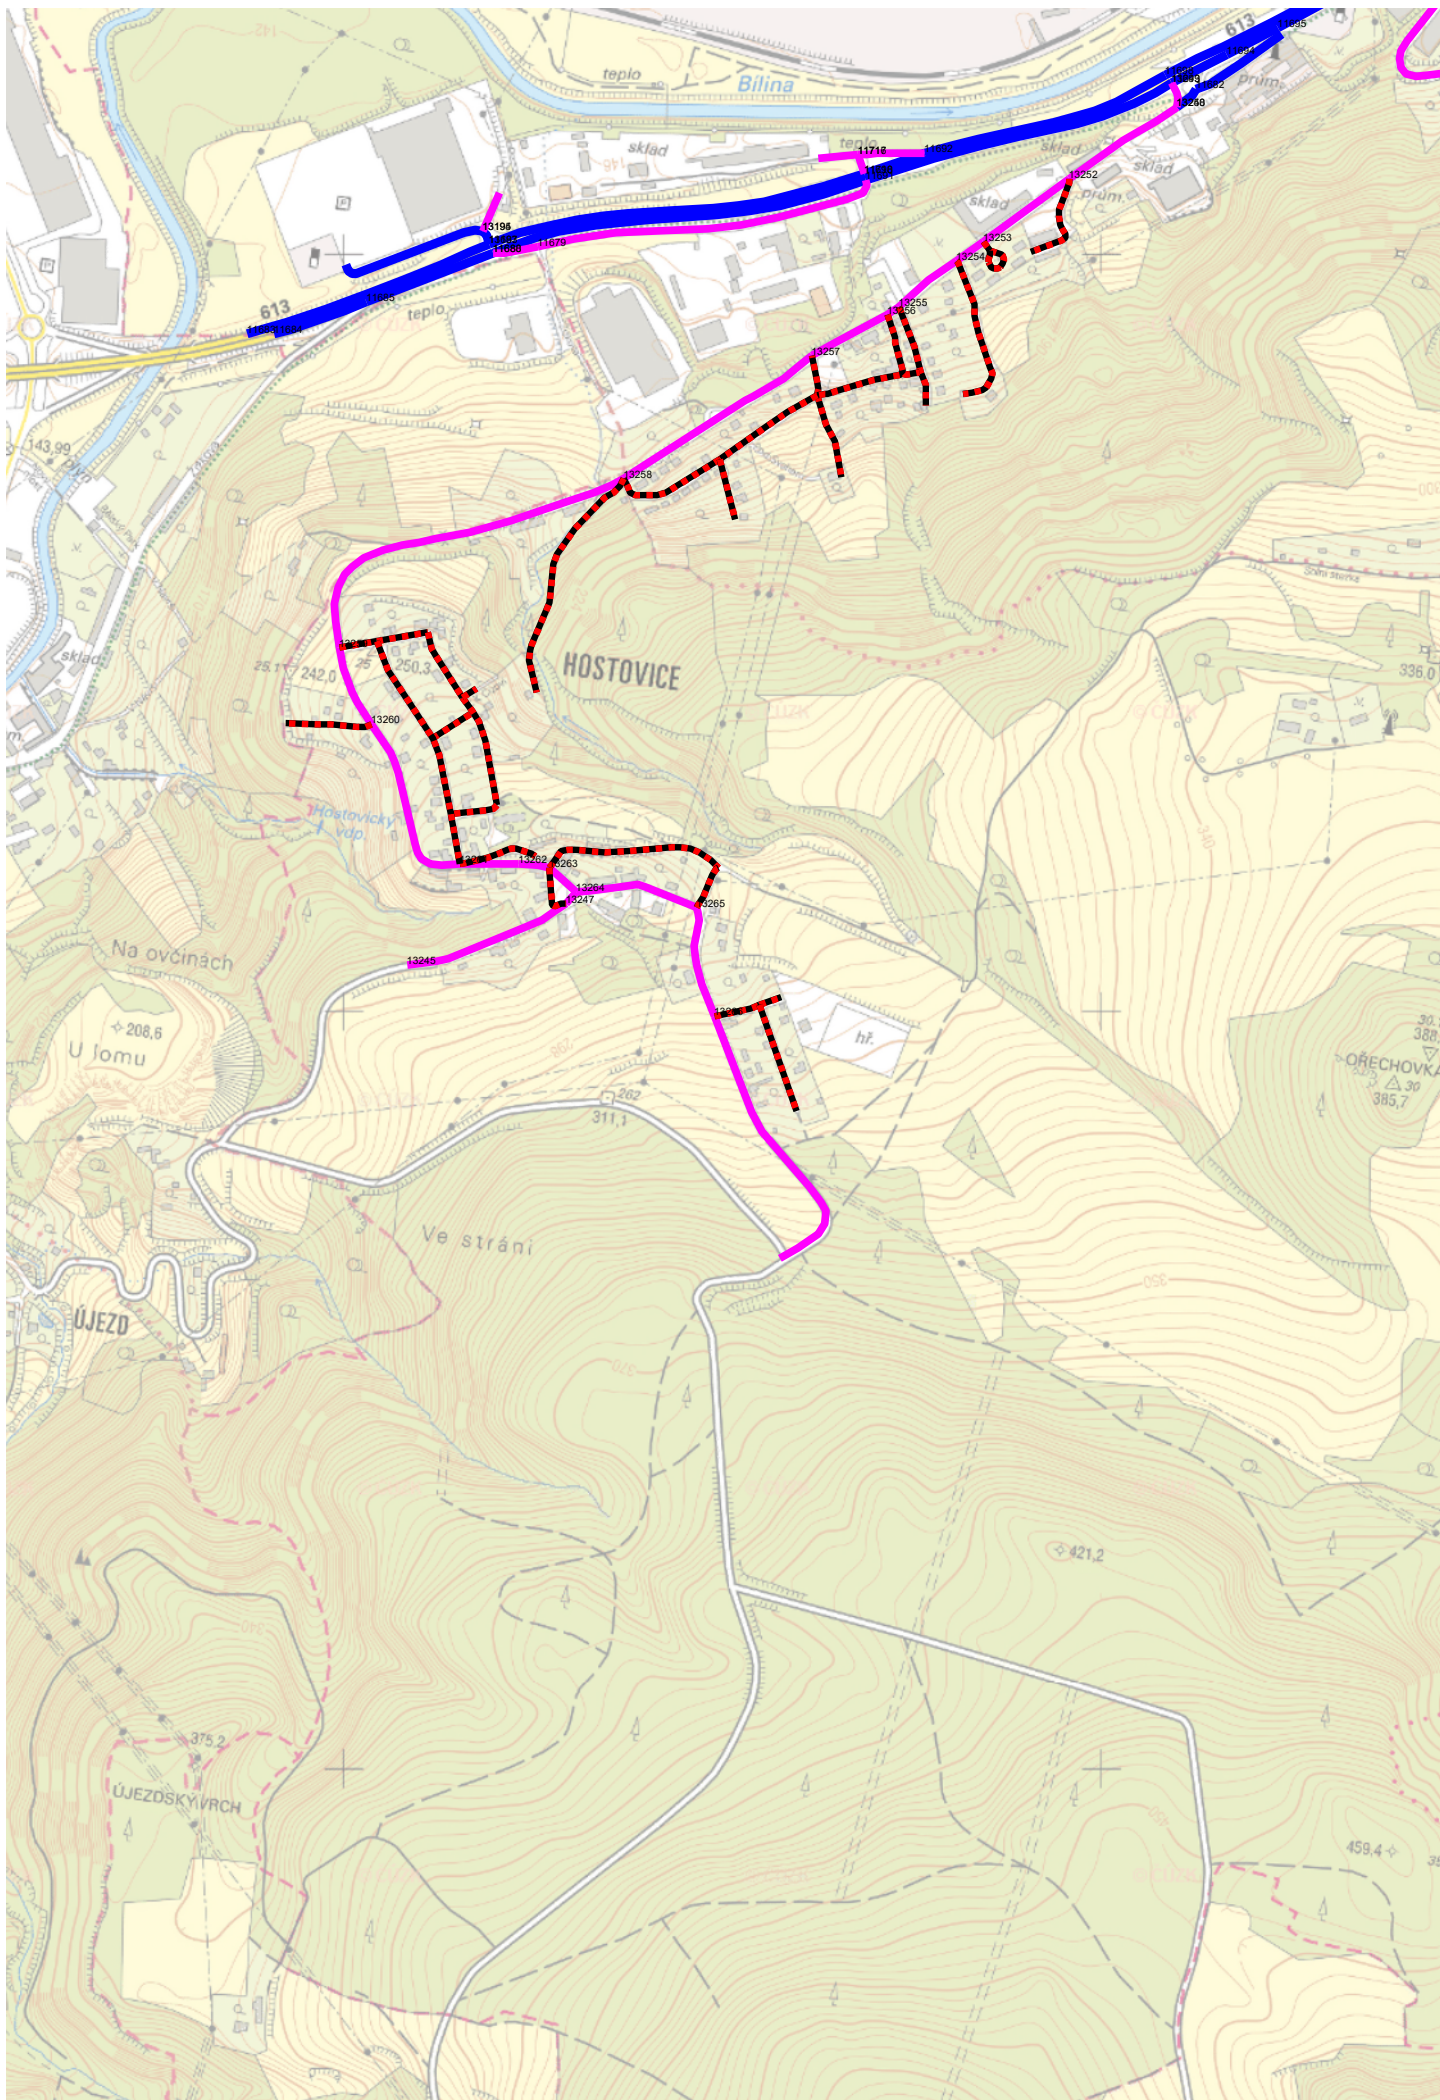


Měřítko 1 : 10000

100 0 100 200 300 400m








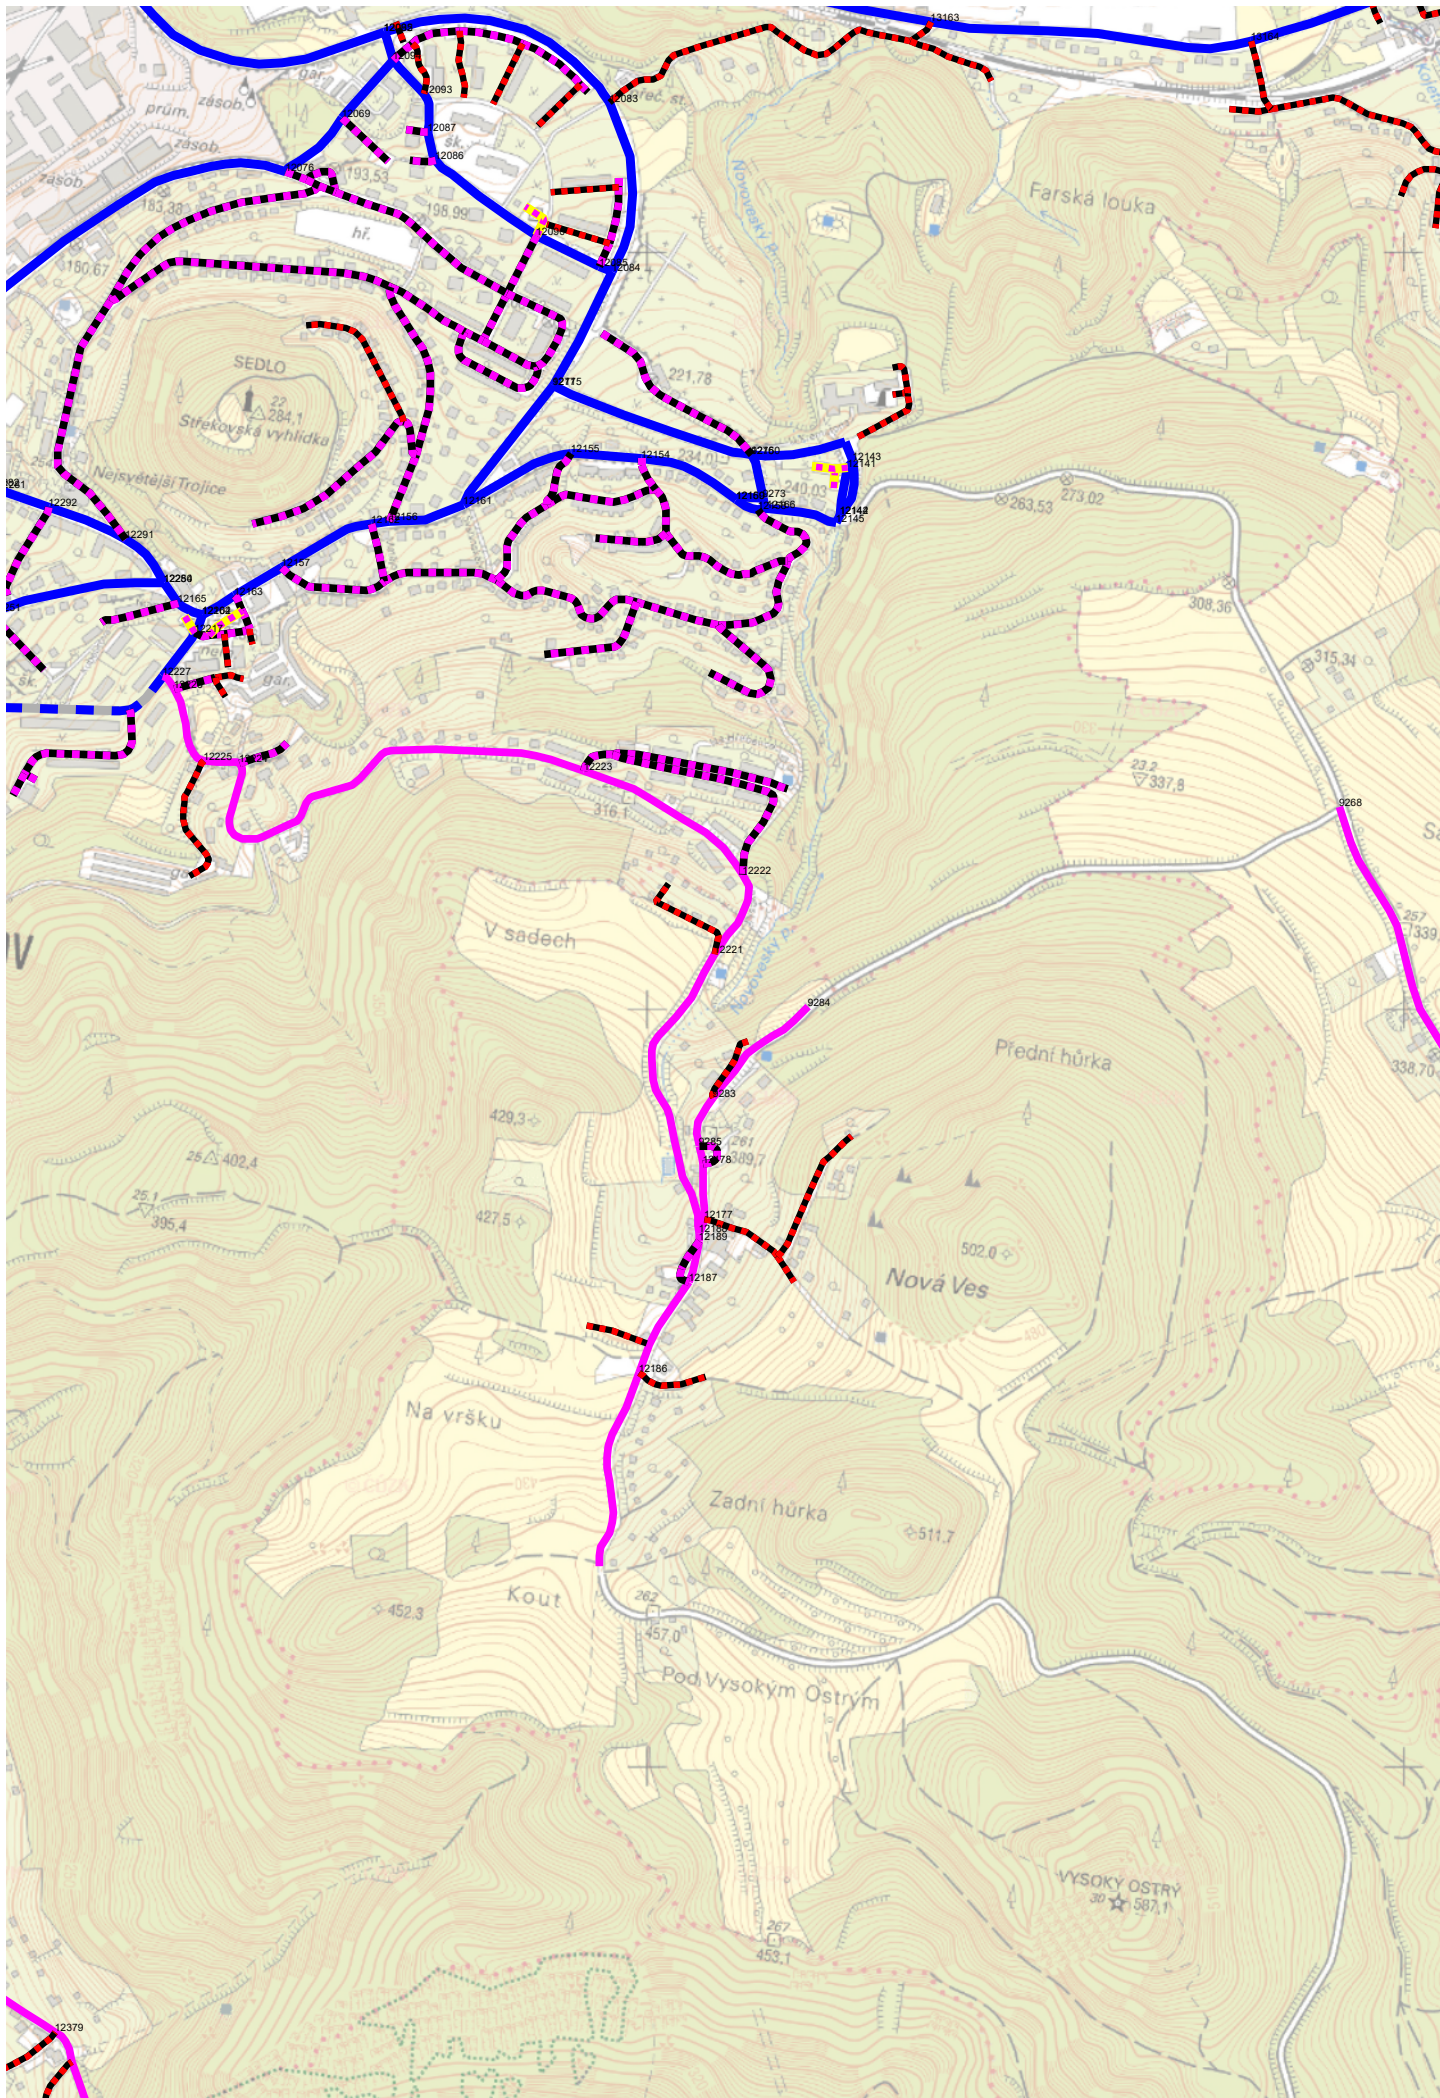

Měřítko 1 : 10000

100 0 100 200 300 400m



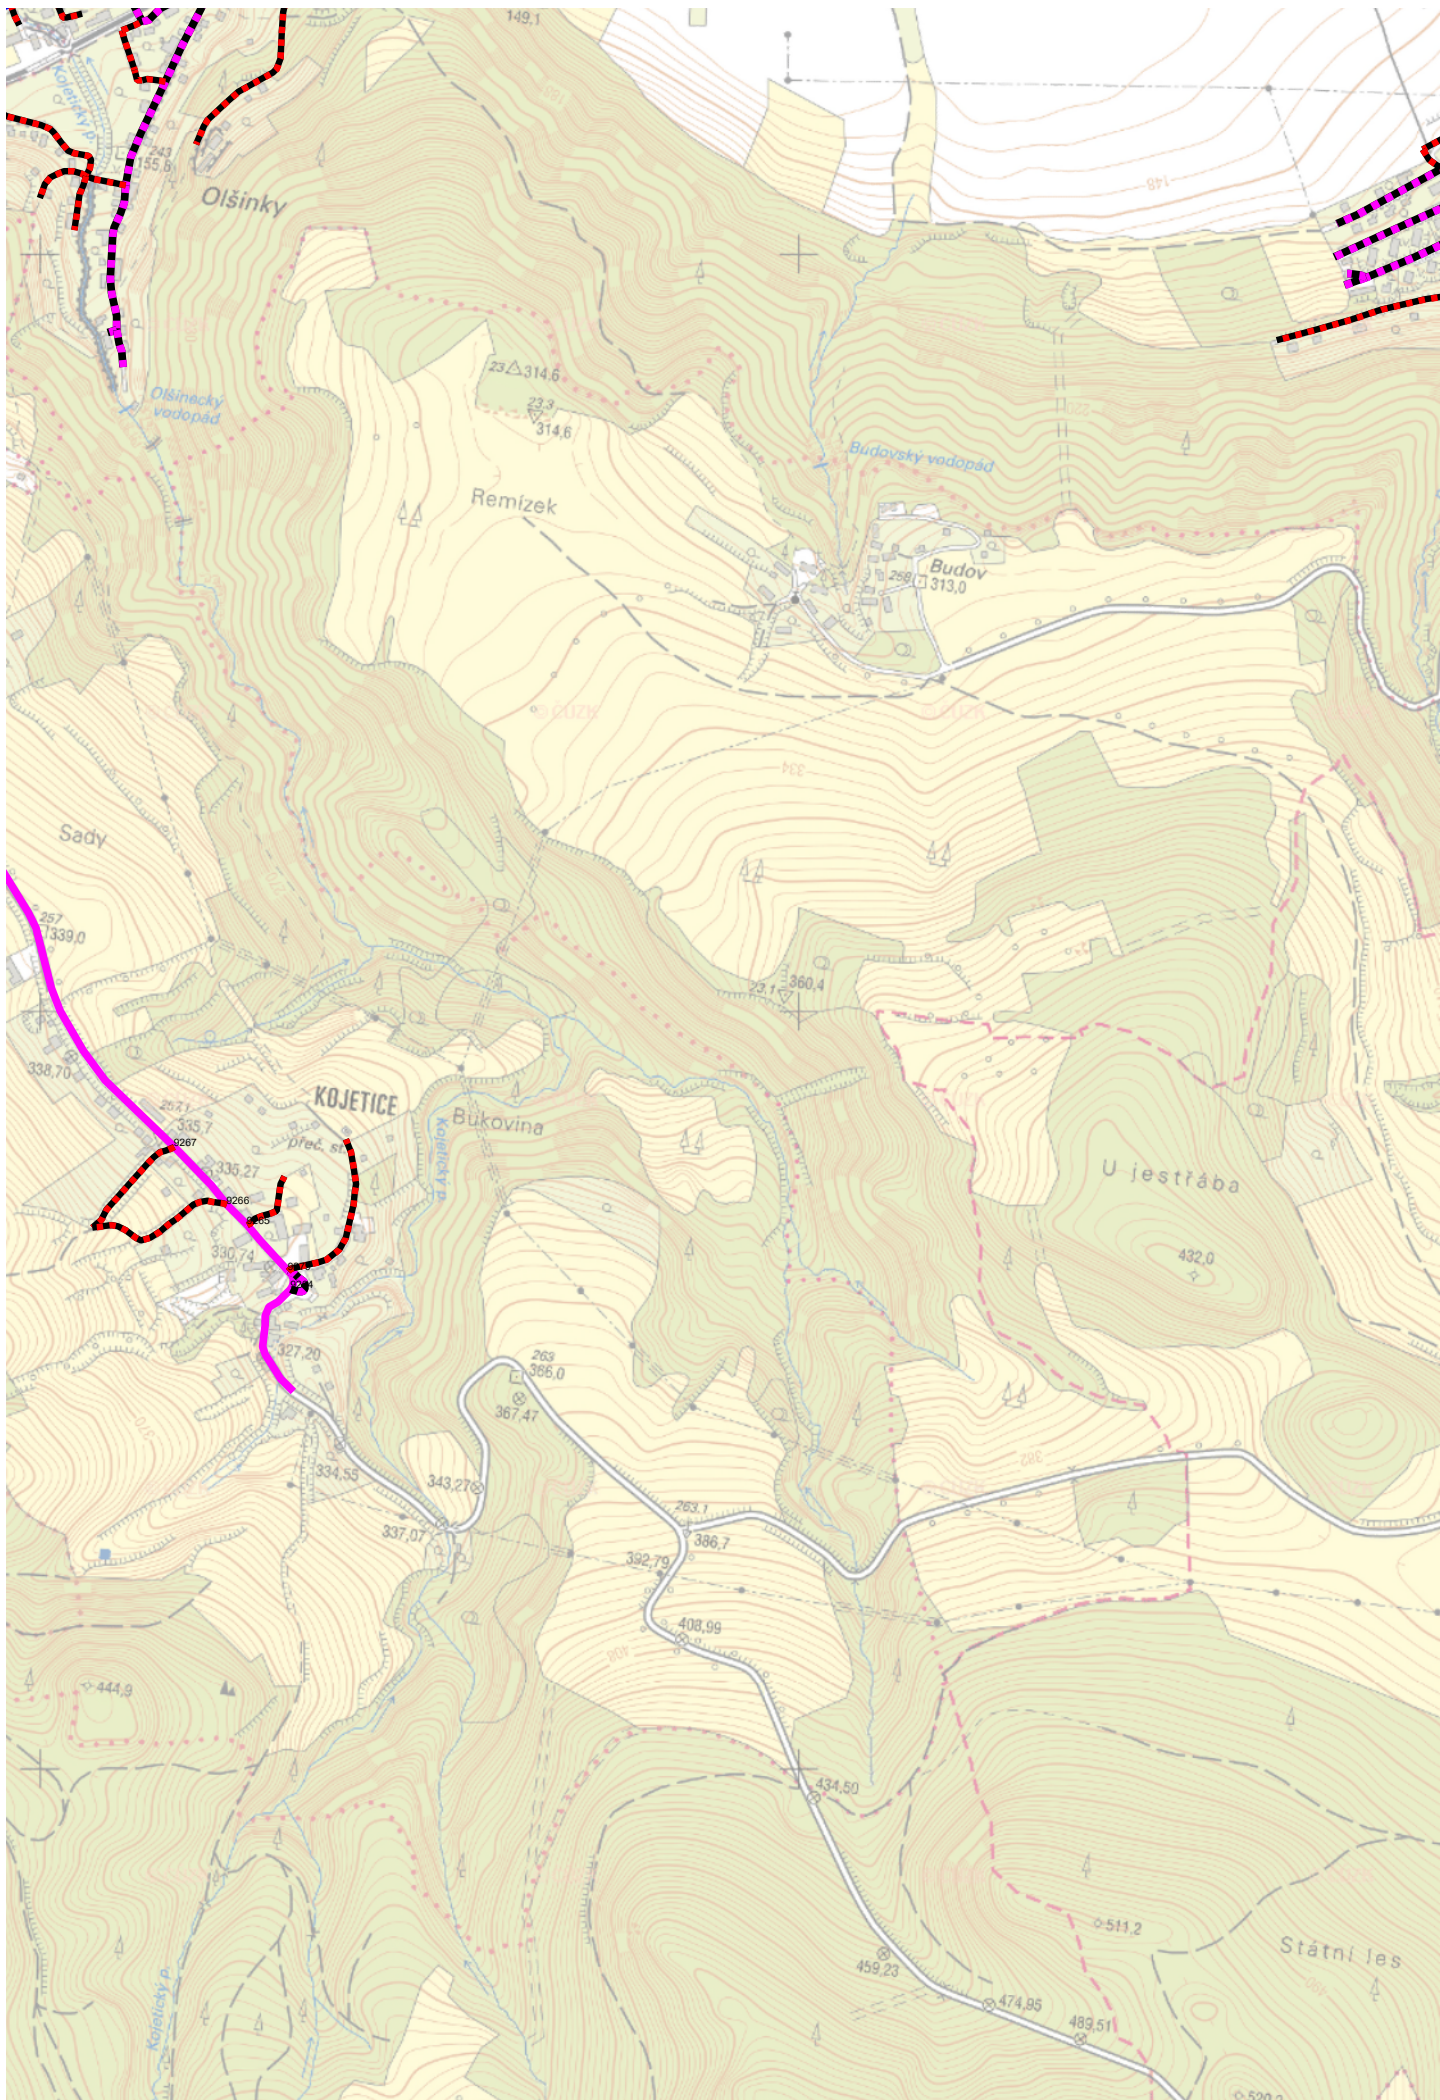

Měřítko 1 : 10000

100 0 100 200 300 400m






Měřítko 1 : 10000

100 0 100 200 300 400m




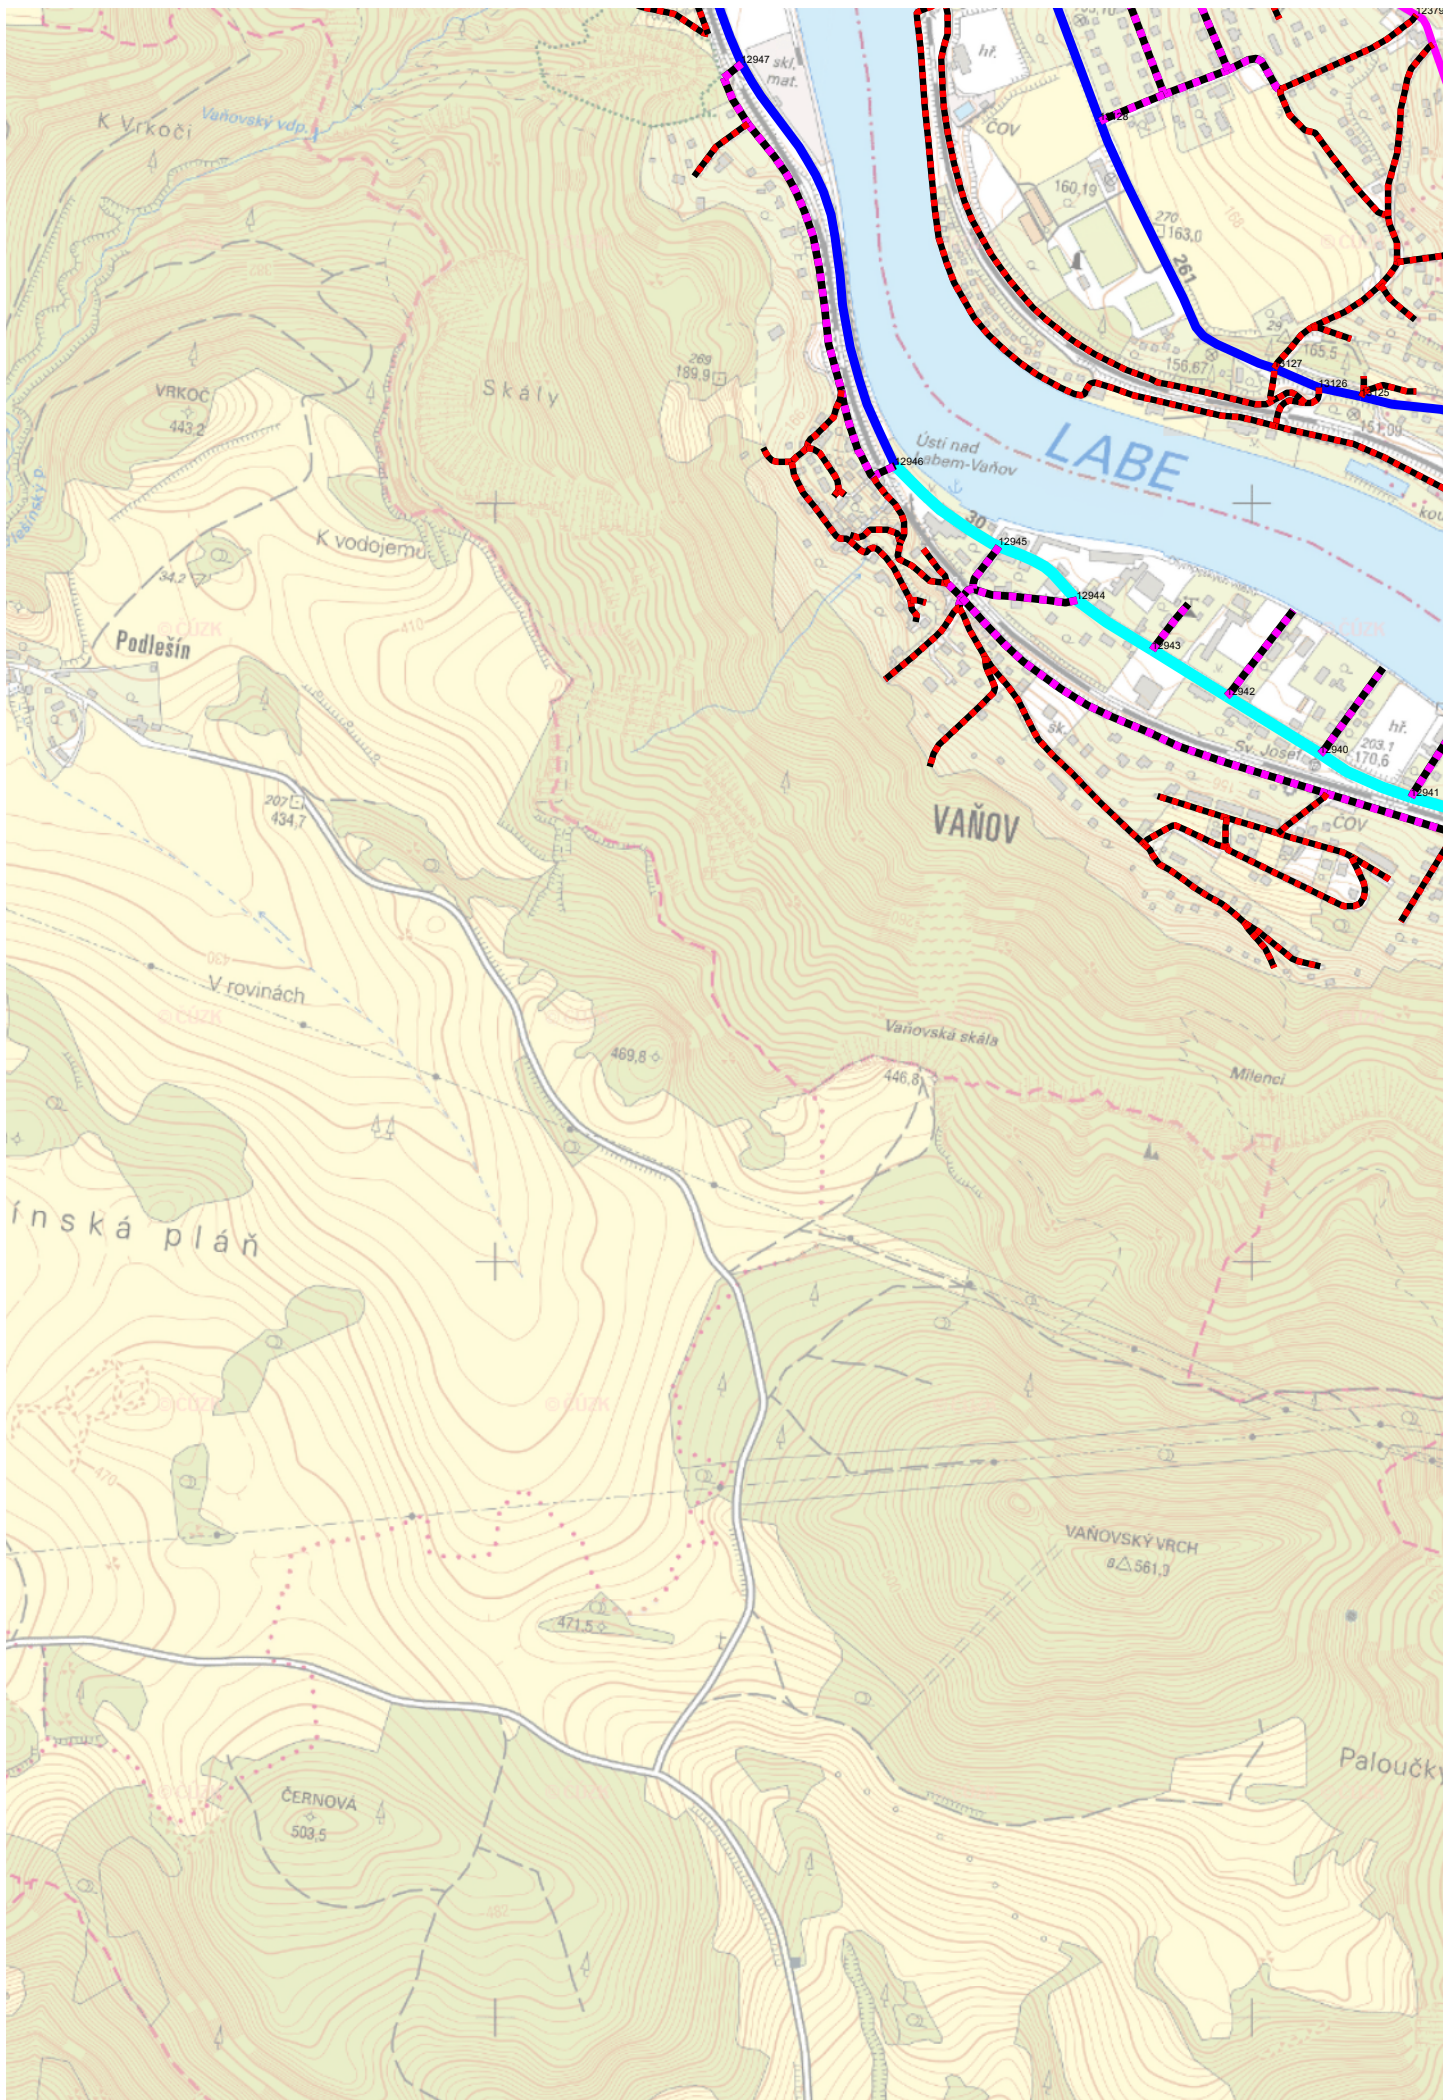

Měřítko 1 : 10000

100 0 100 200 300 400m



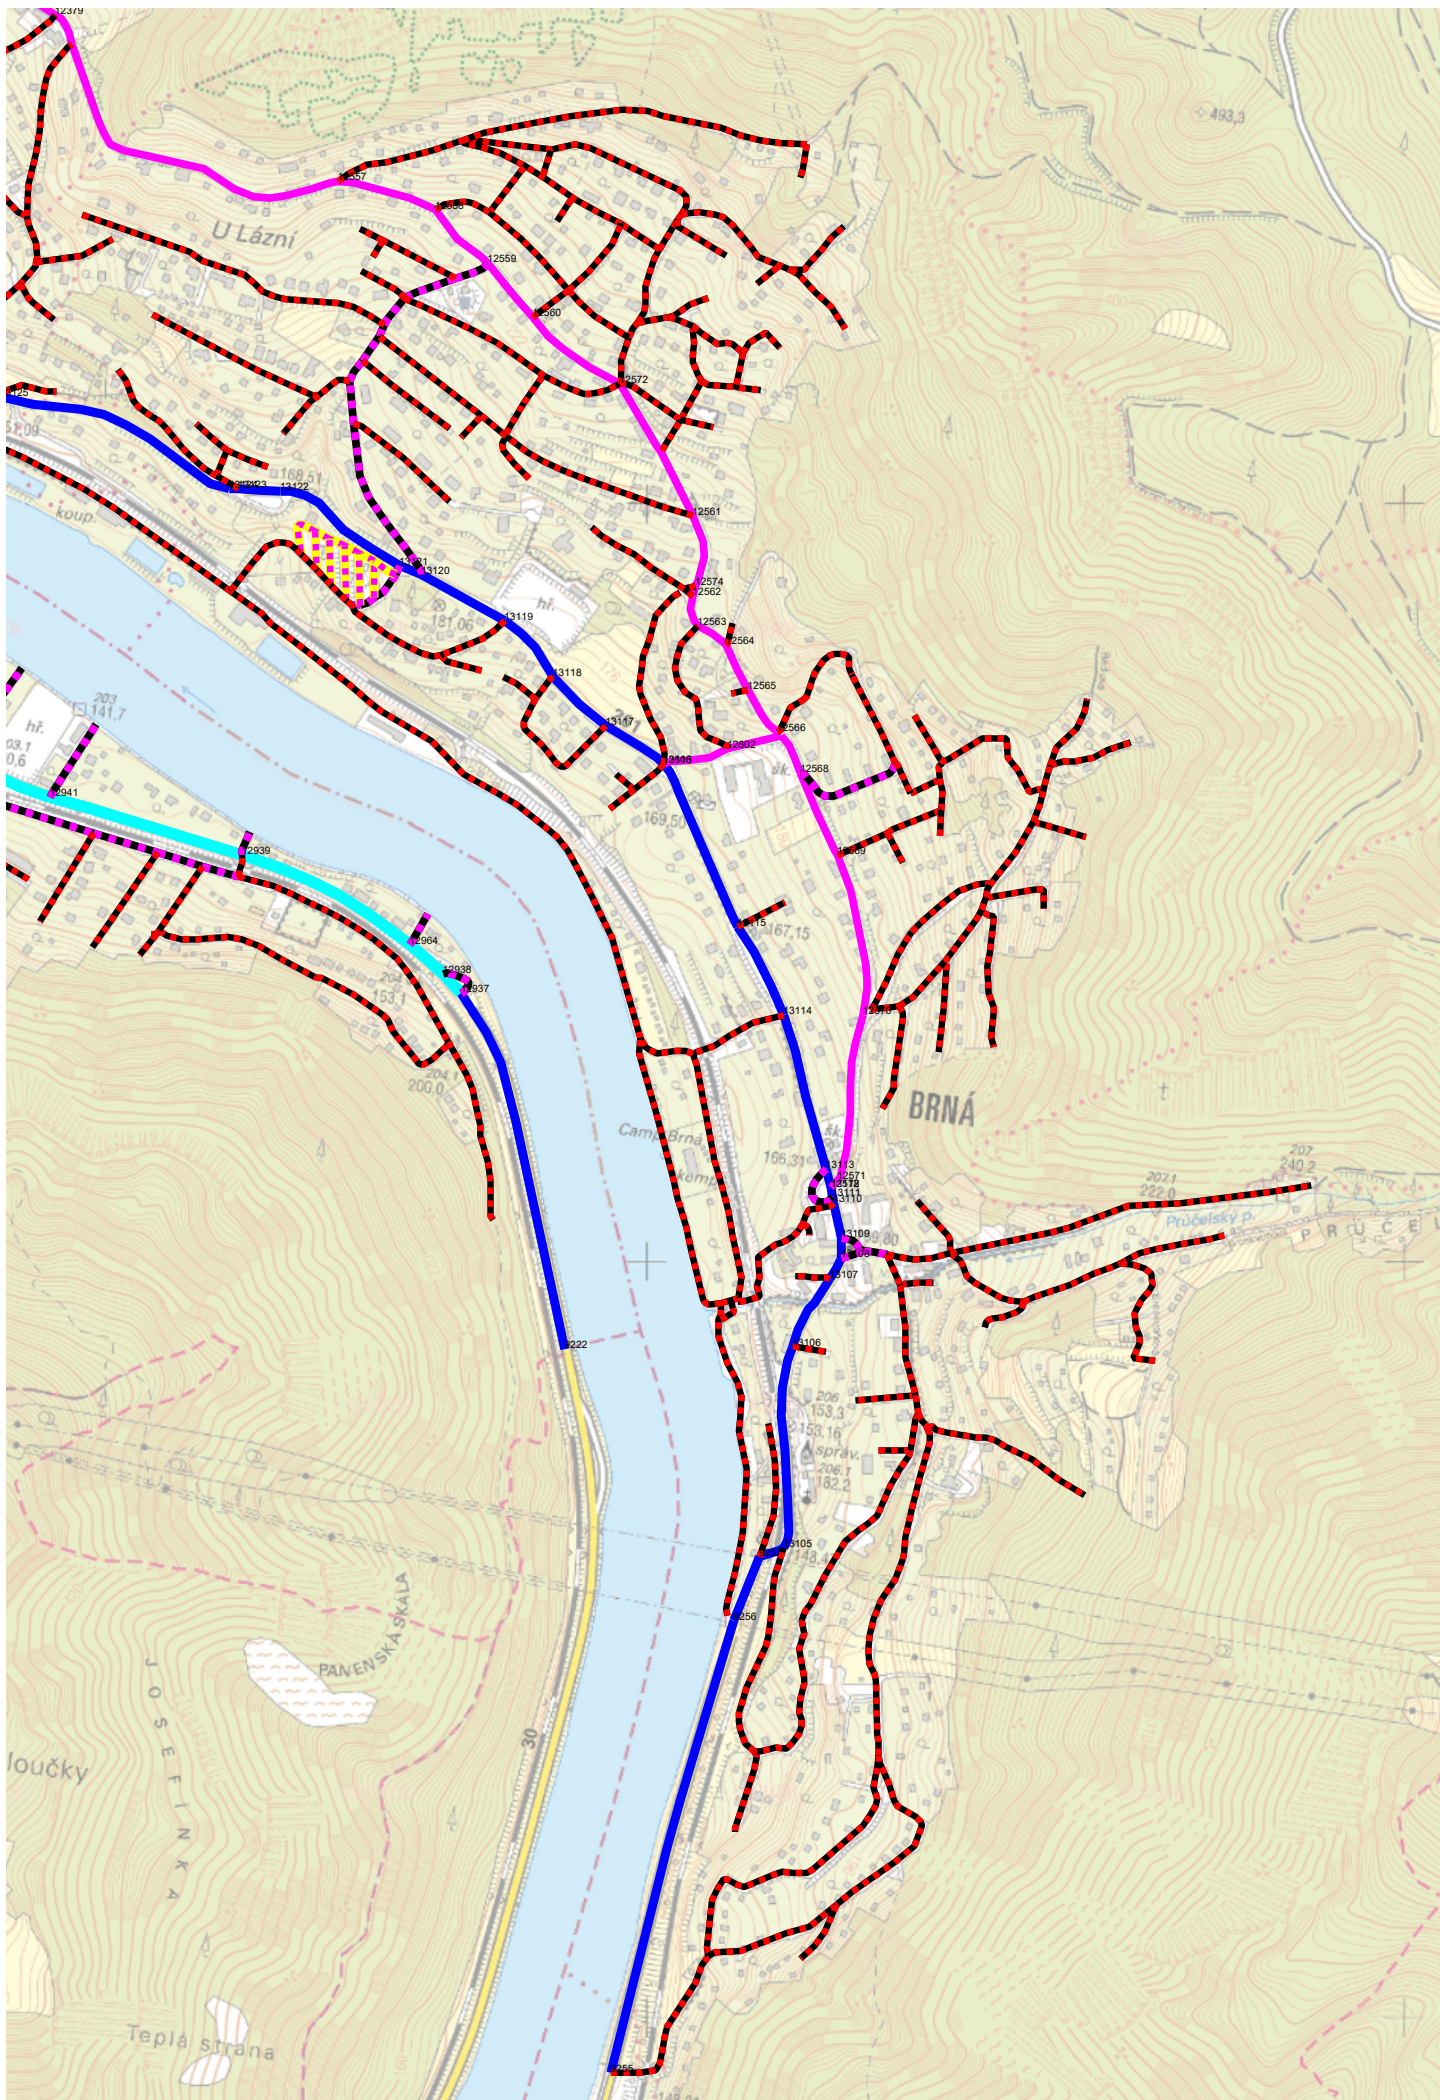


Měřítko 1 : 10000

100 0 100 200 300 400m








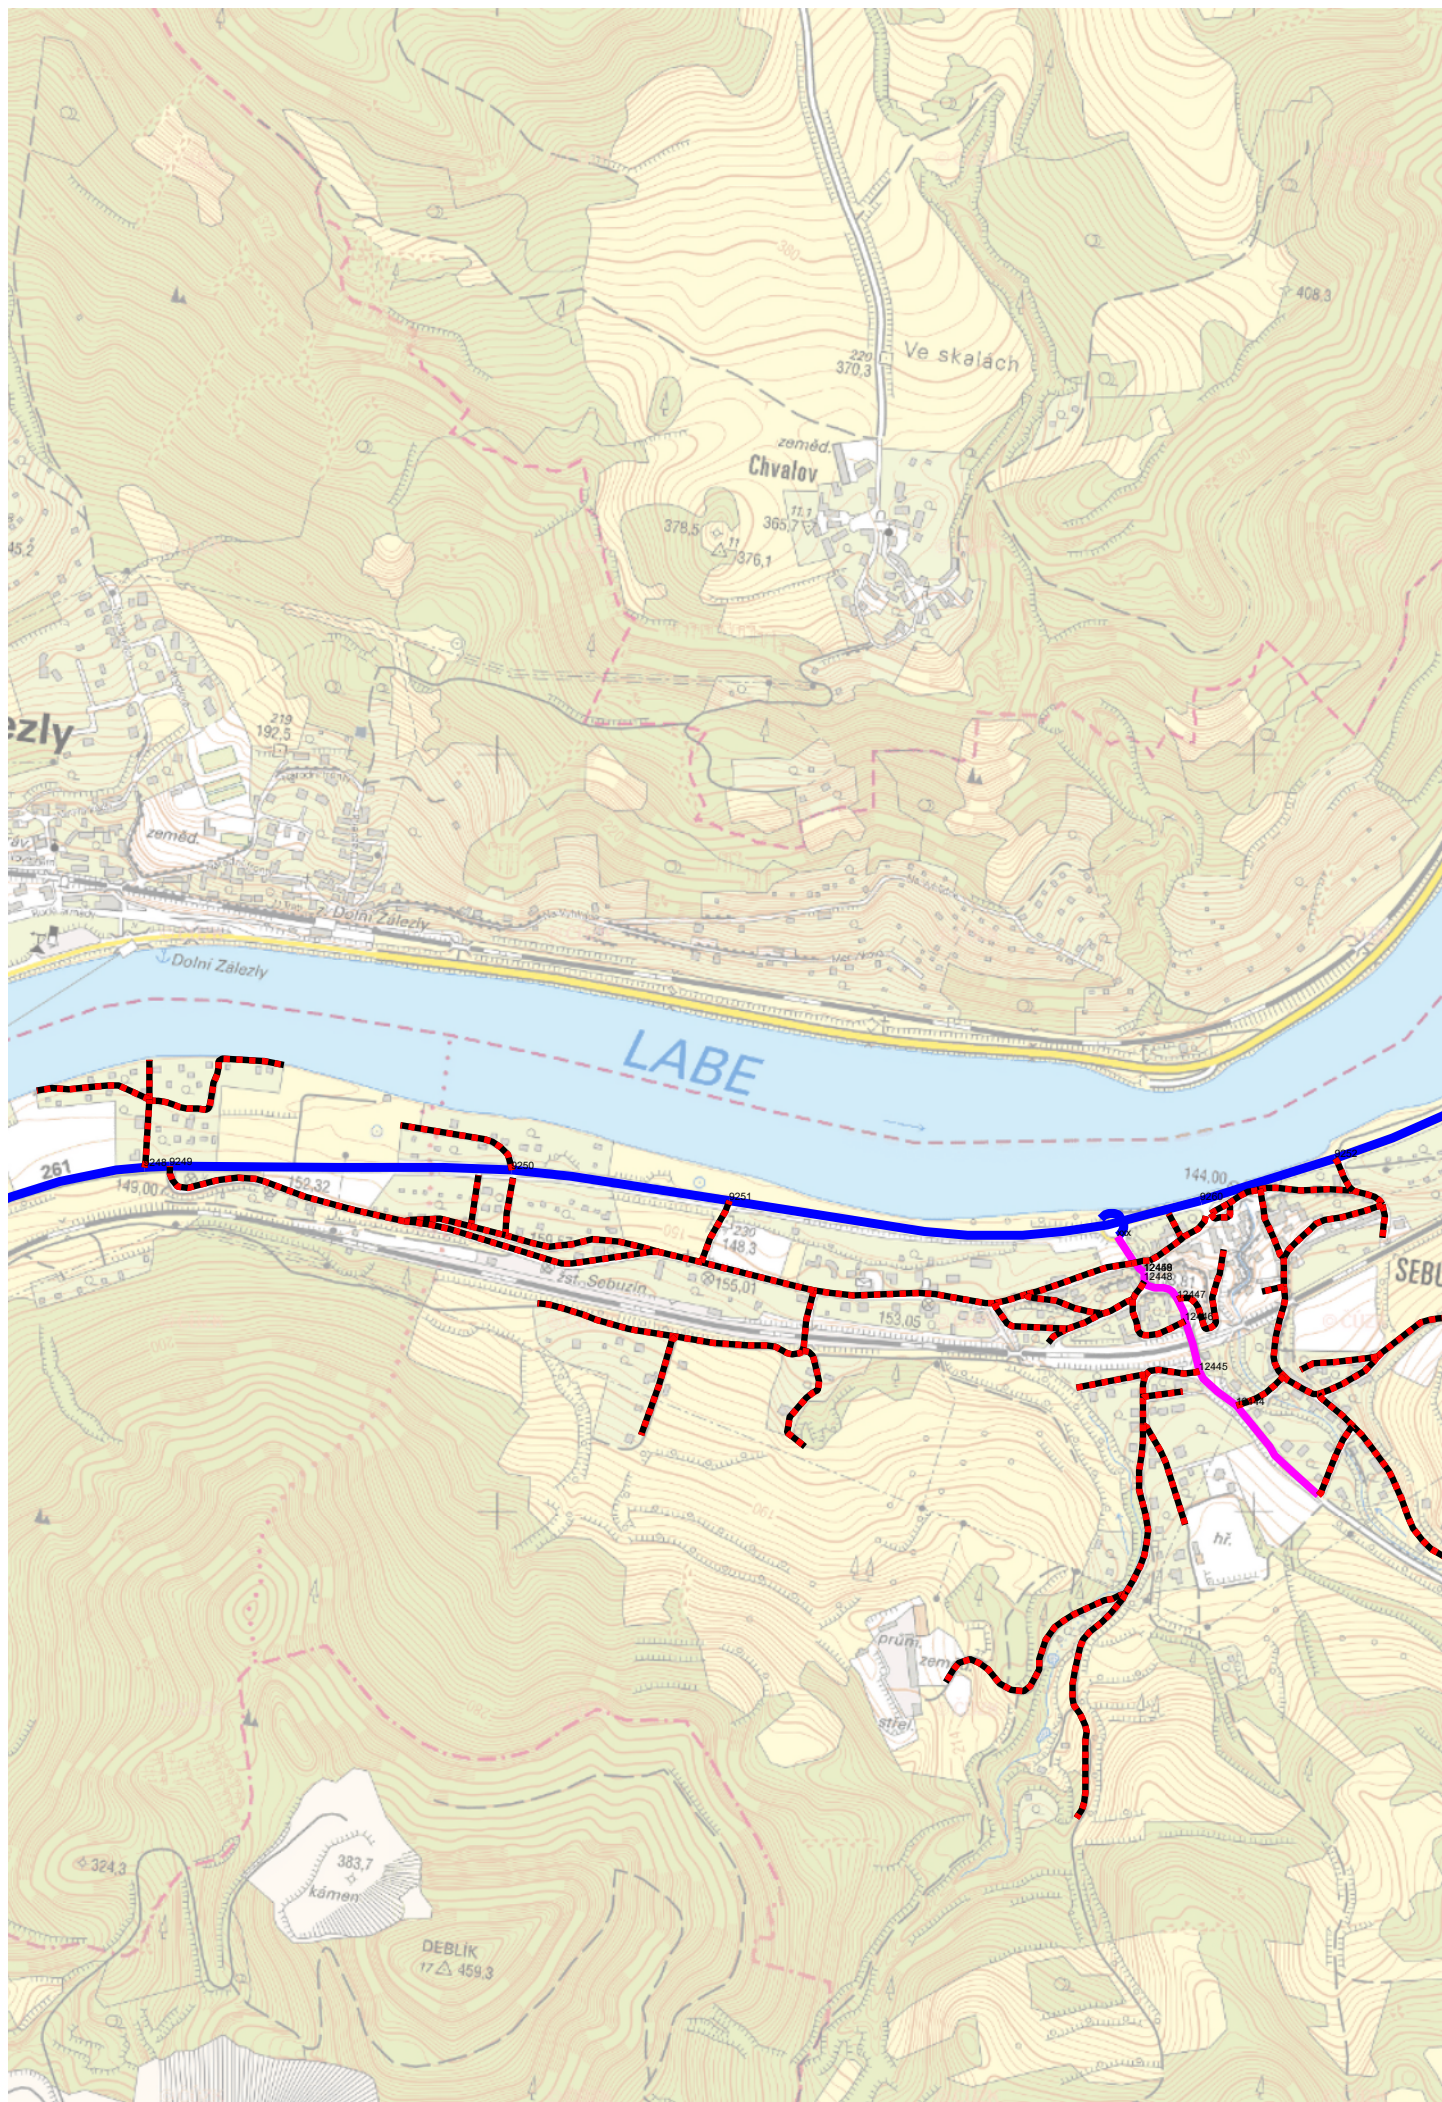

Měřítko 1 : 10000

100 0 100 200 300 400m



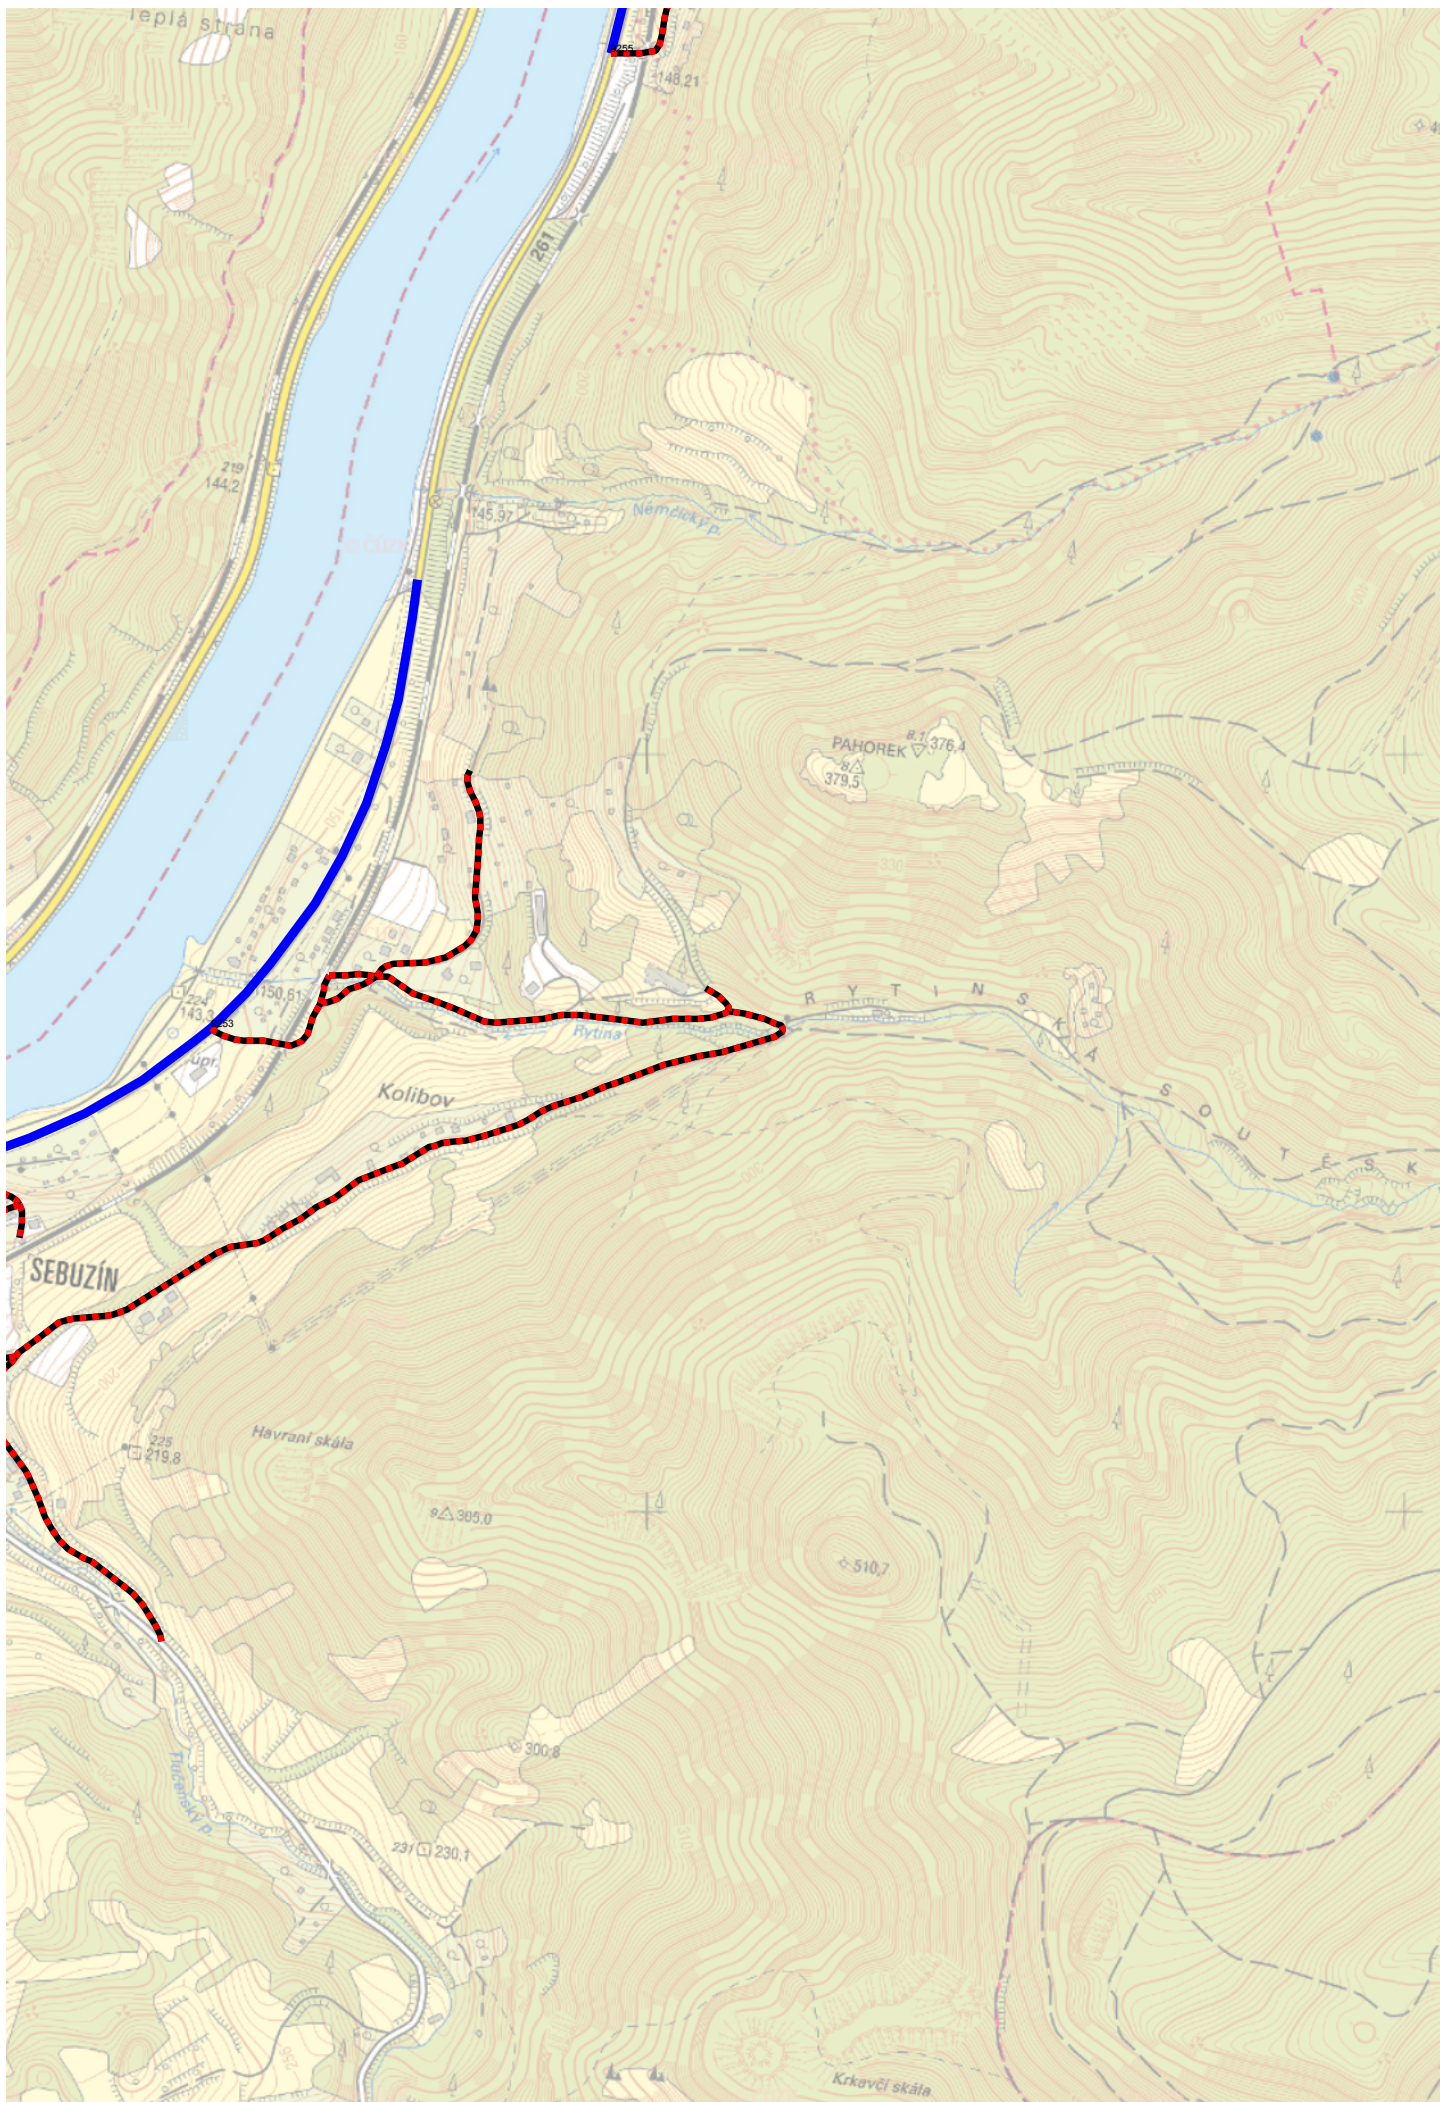

Měřítko 1 : 10000

100 0 100 200 300 400m