




Ústí nad Labem - Generel VO


Typy svítidel


- Designové
- Parkové
- Technické
- Stropní/nástěnné

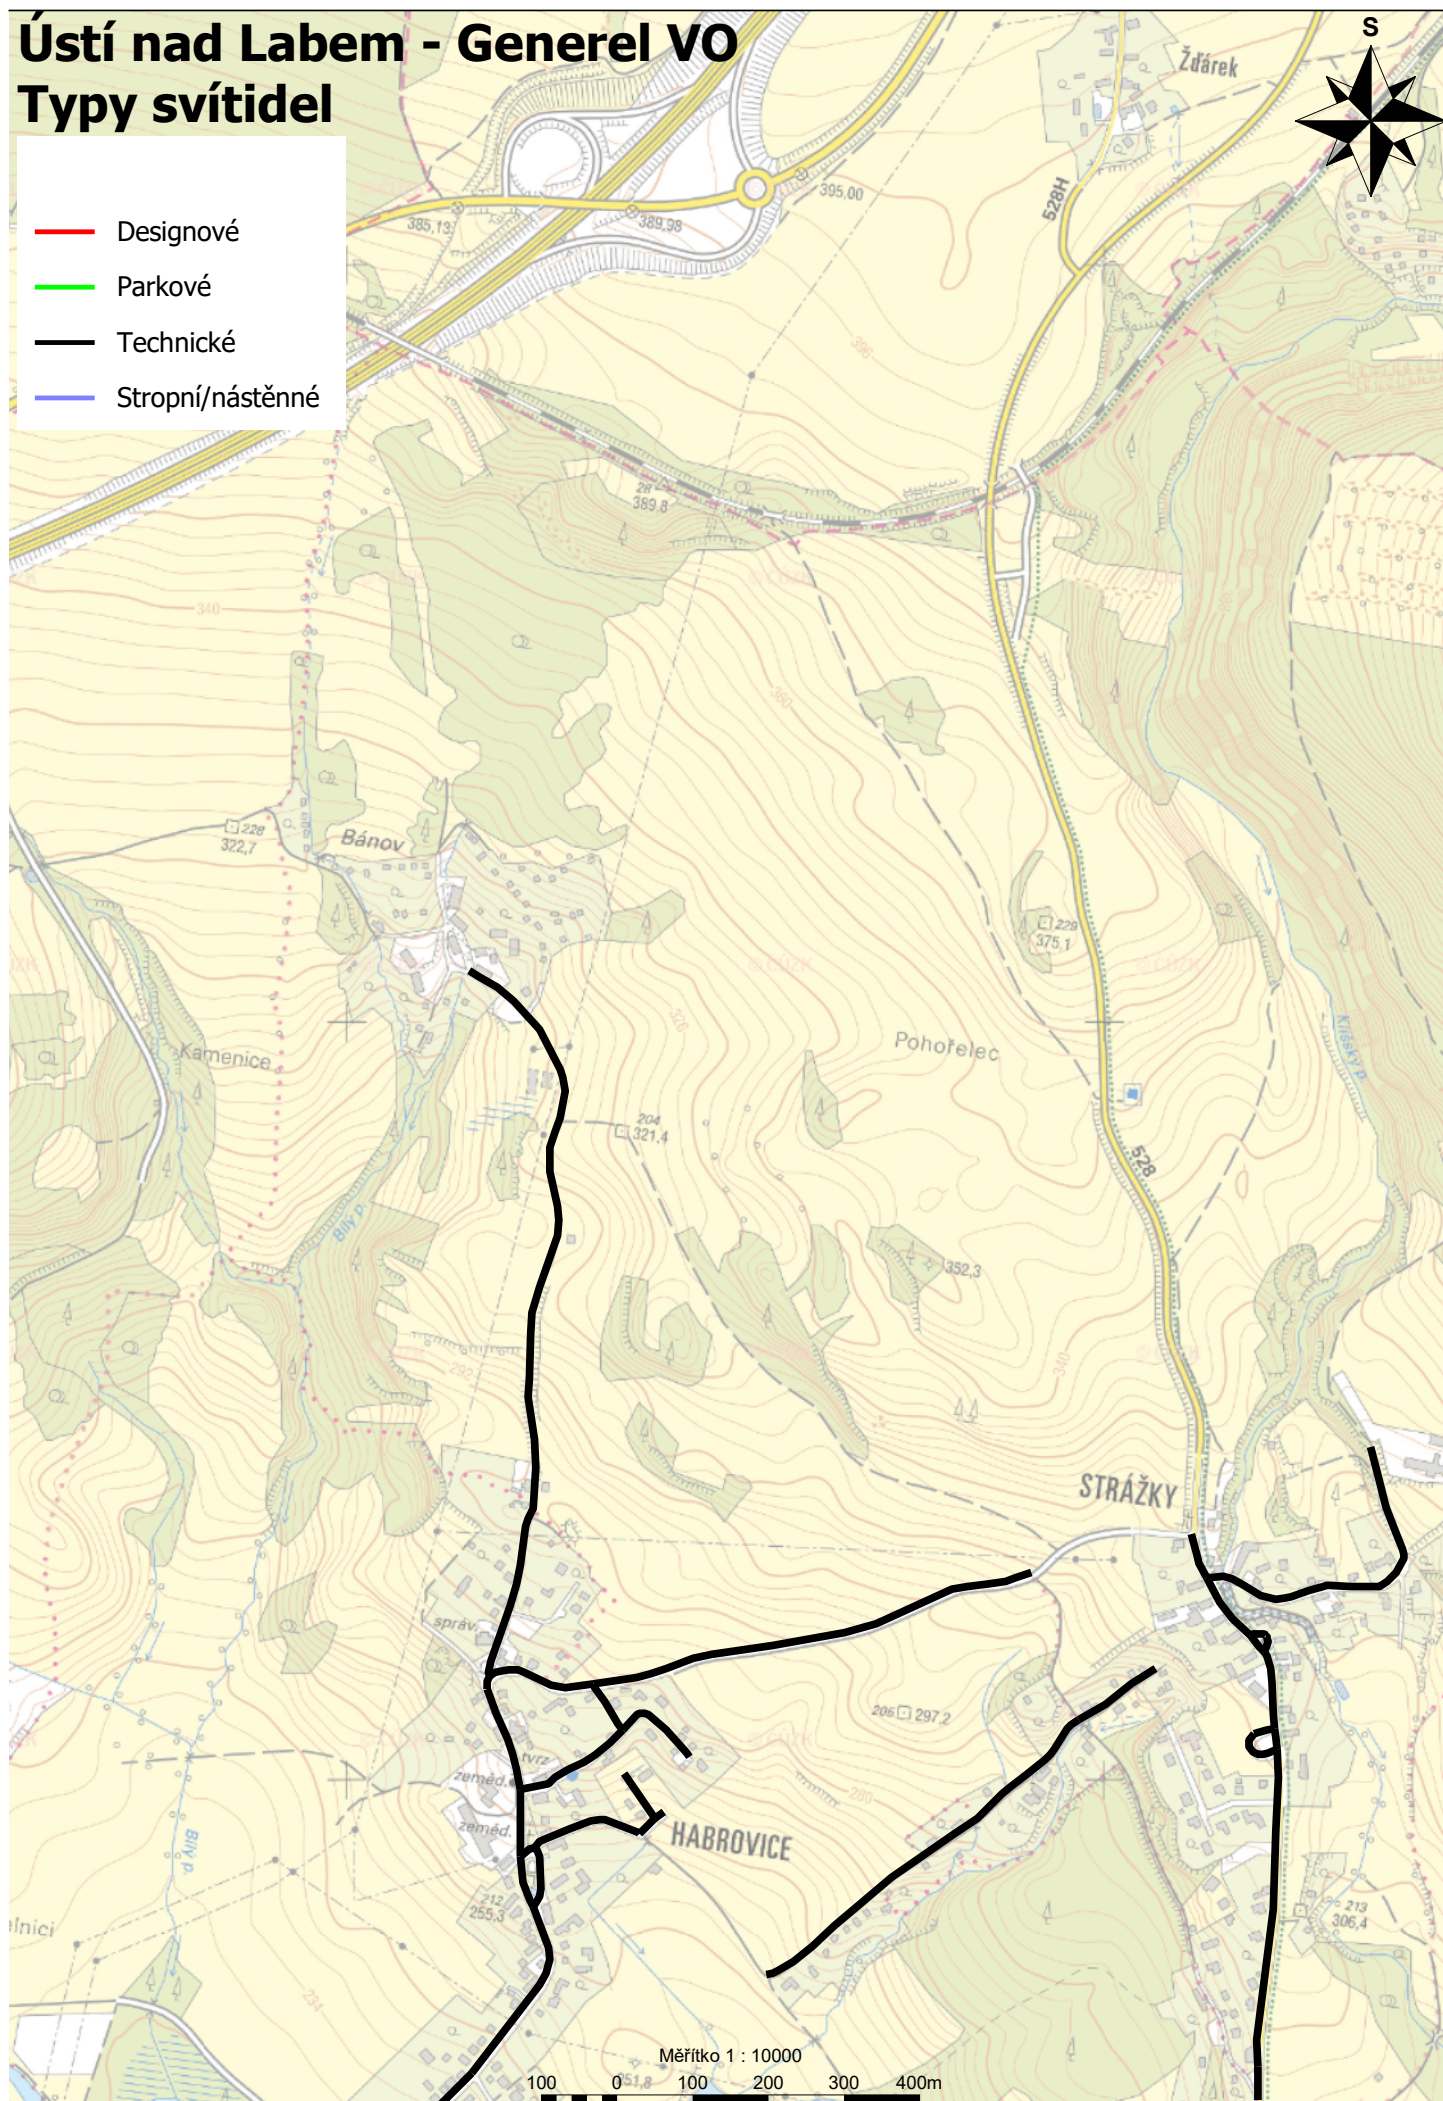


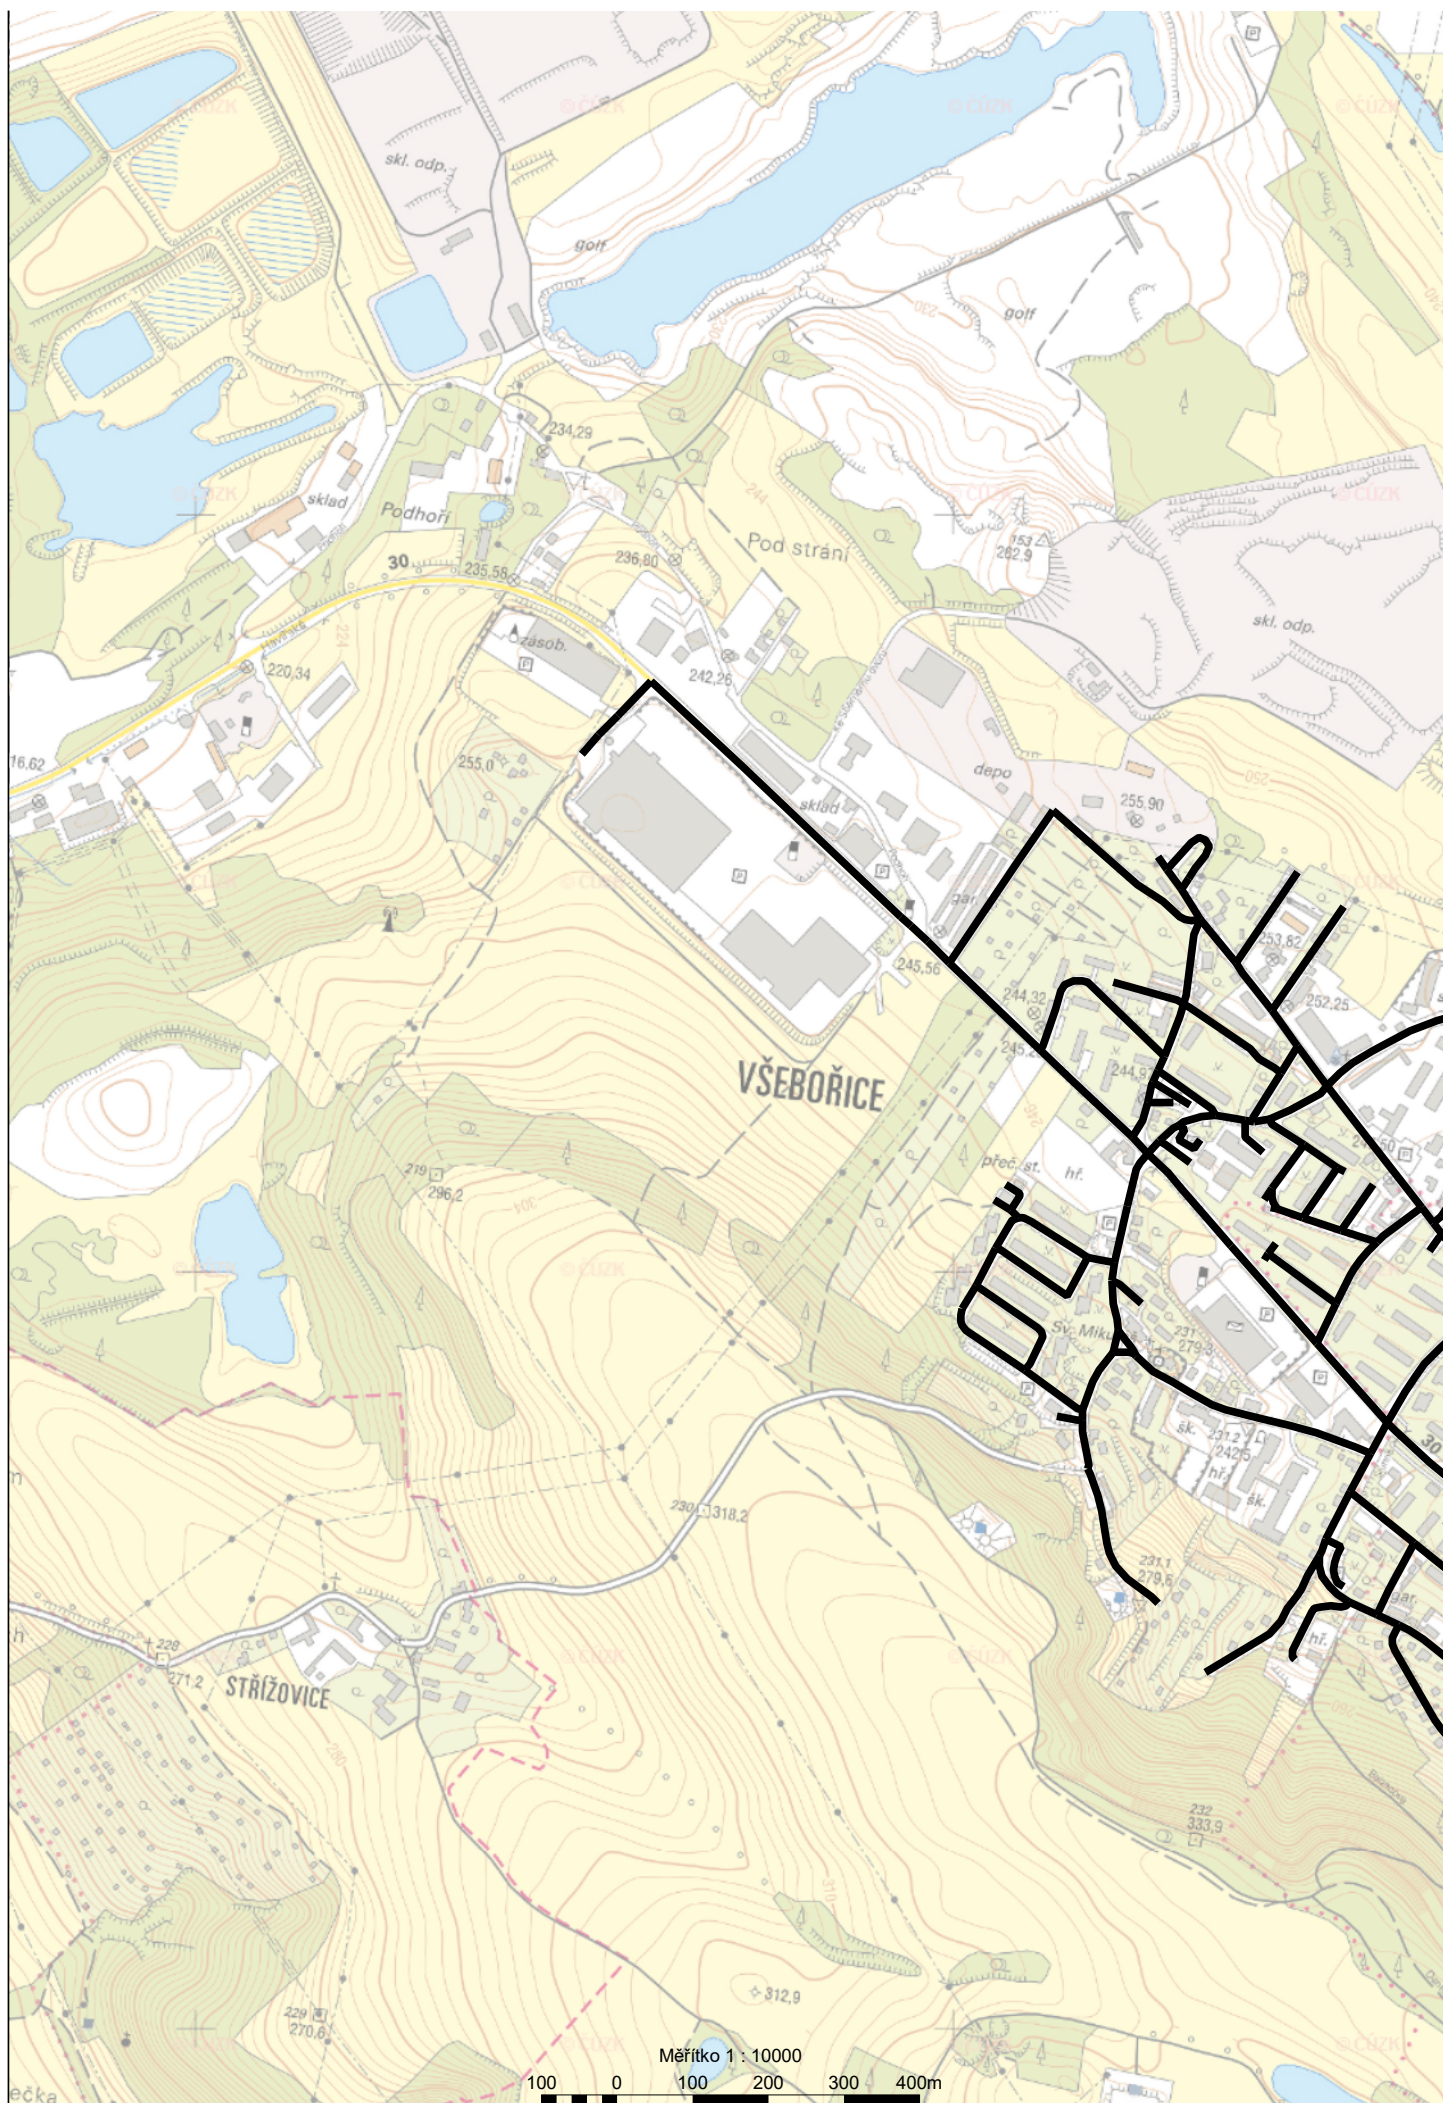


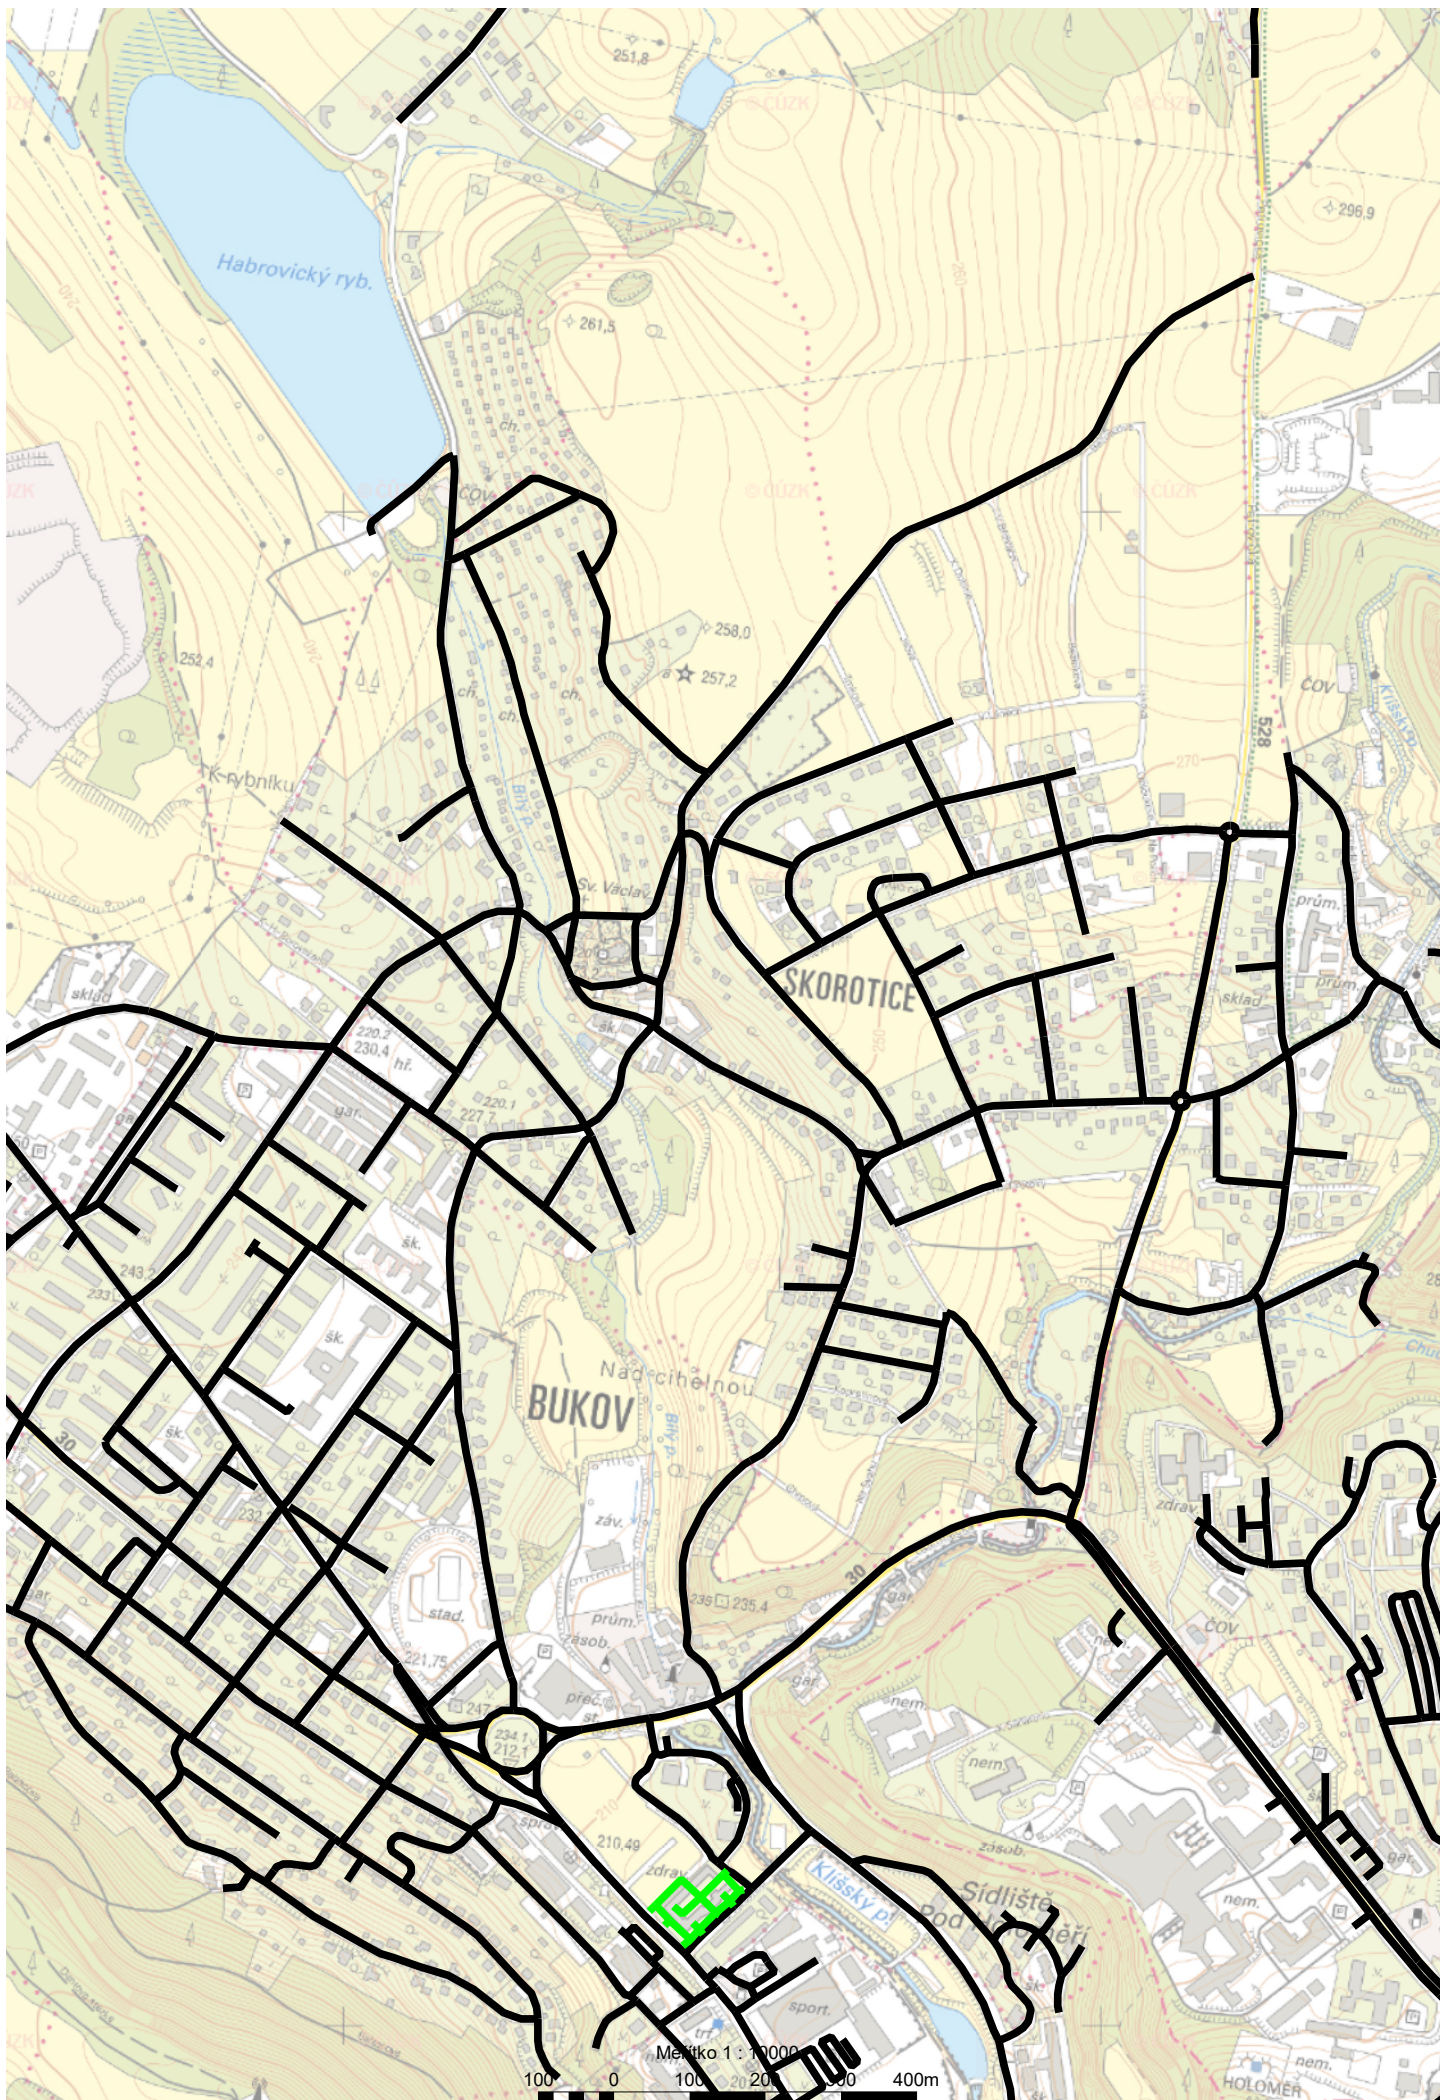


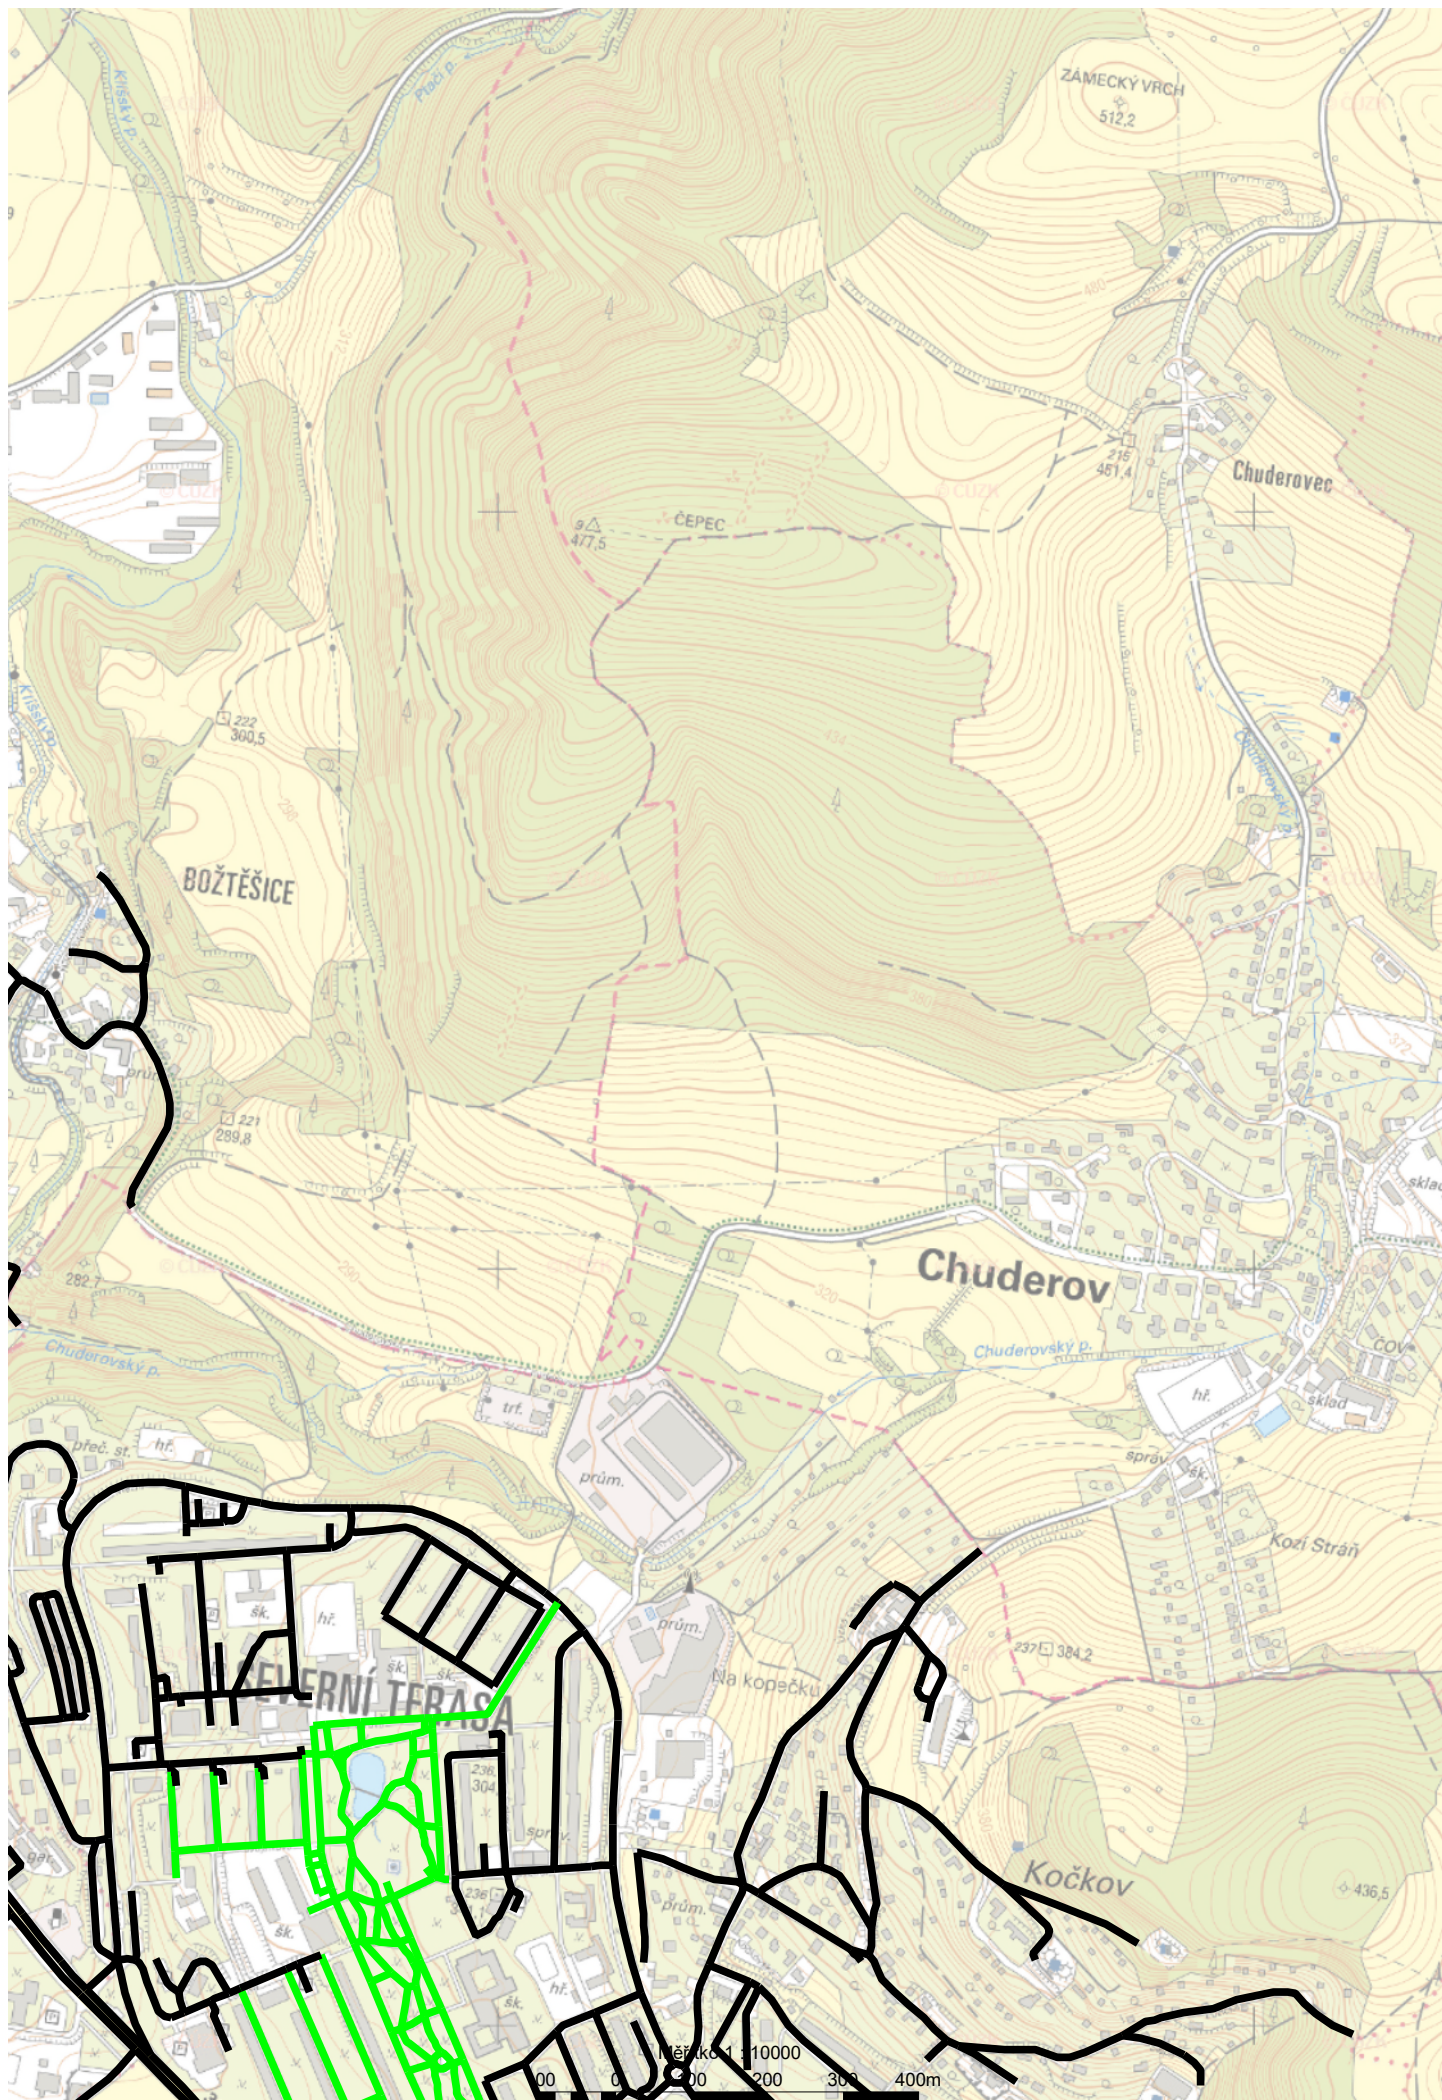


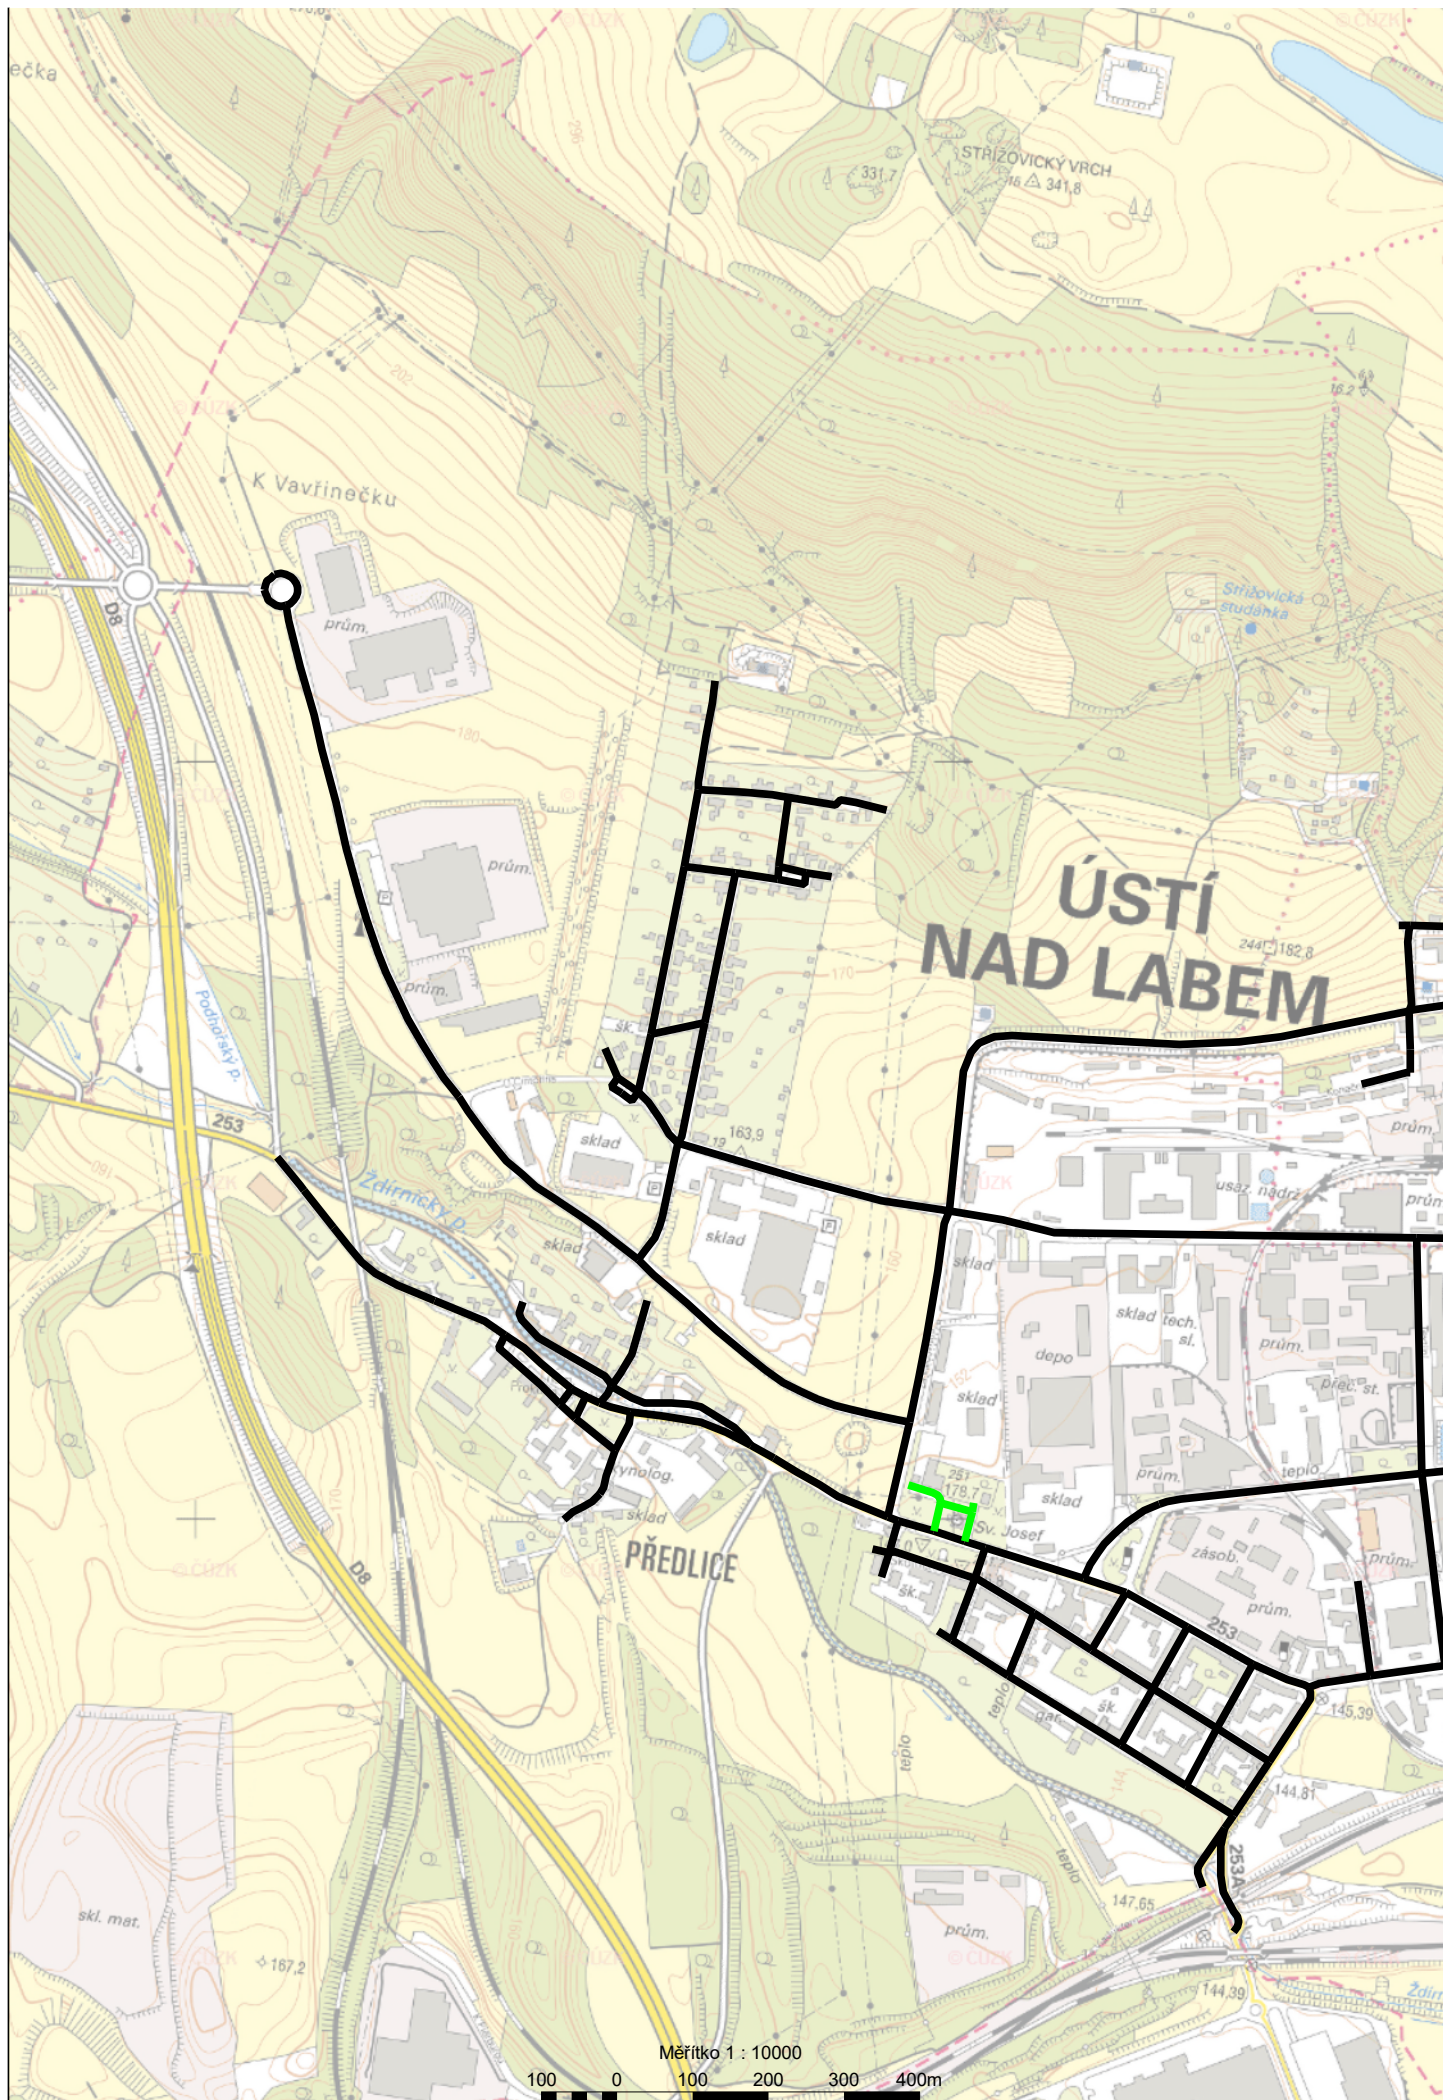


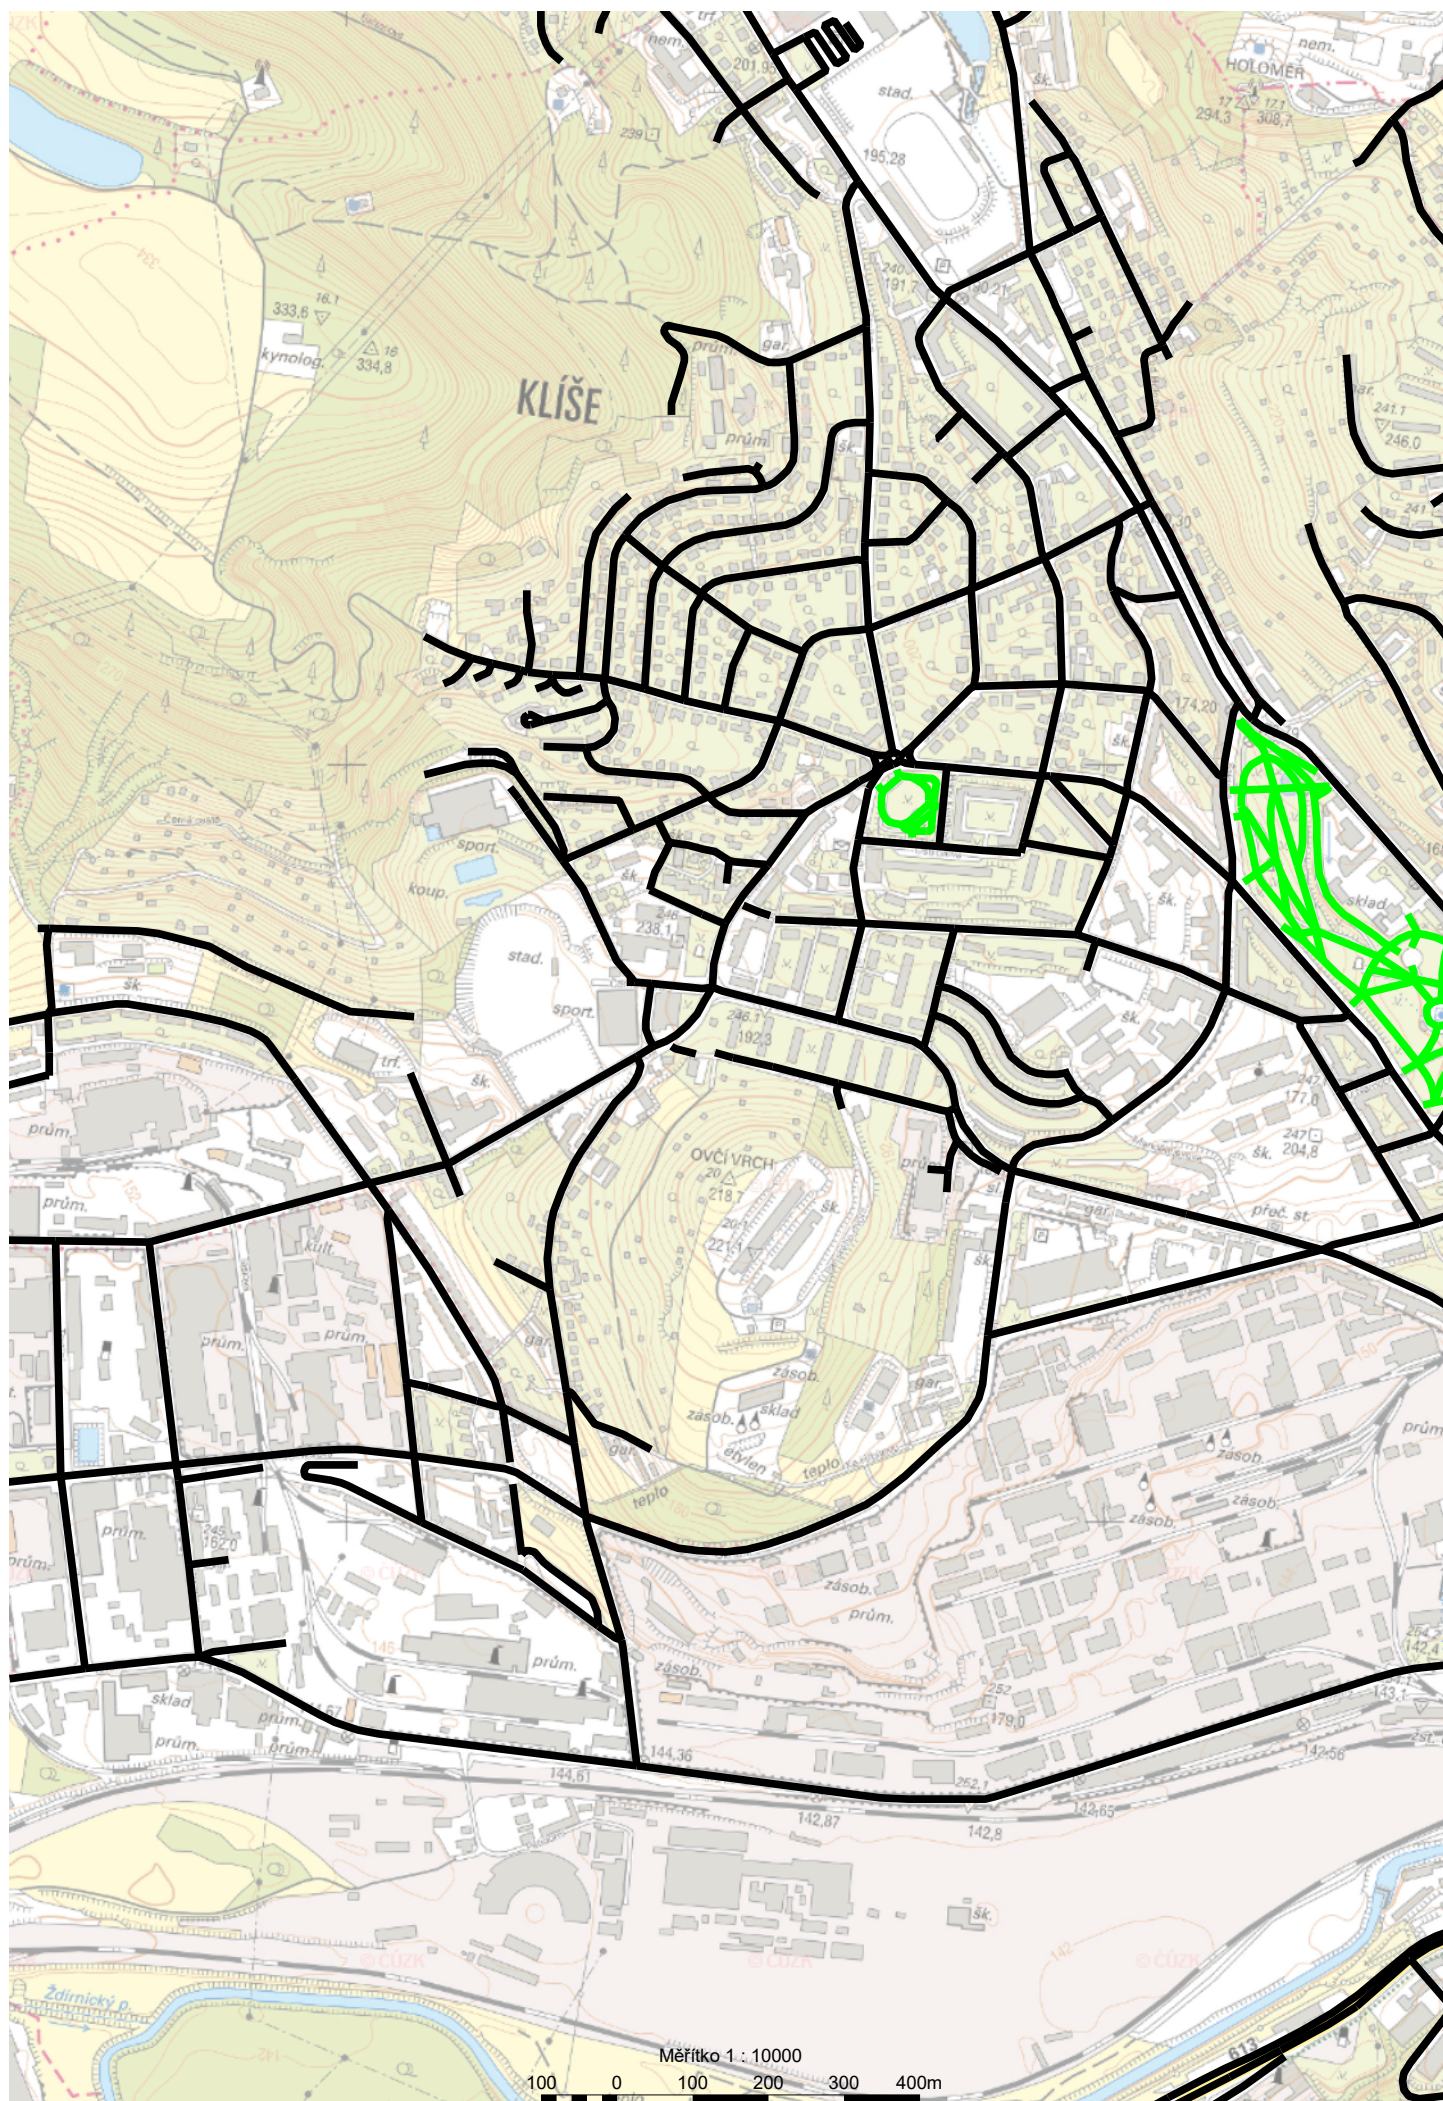

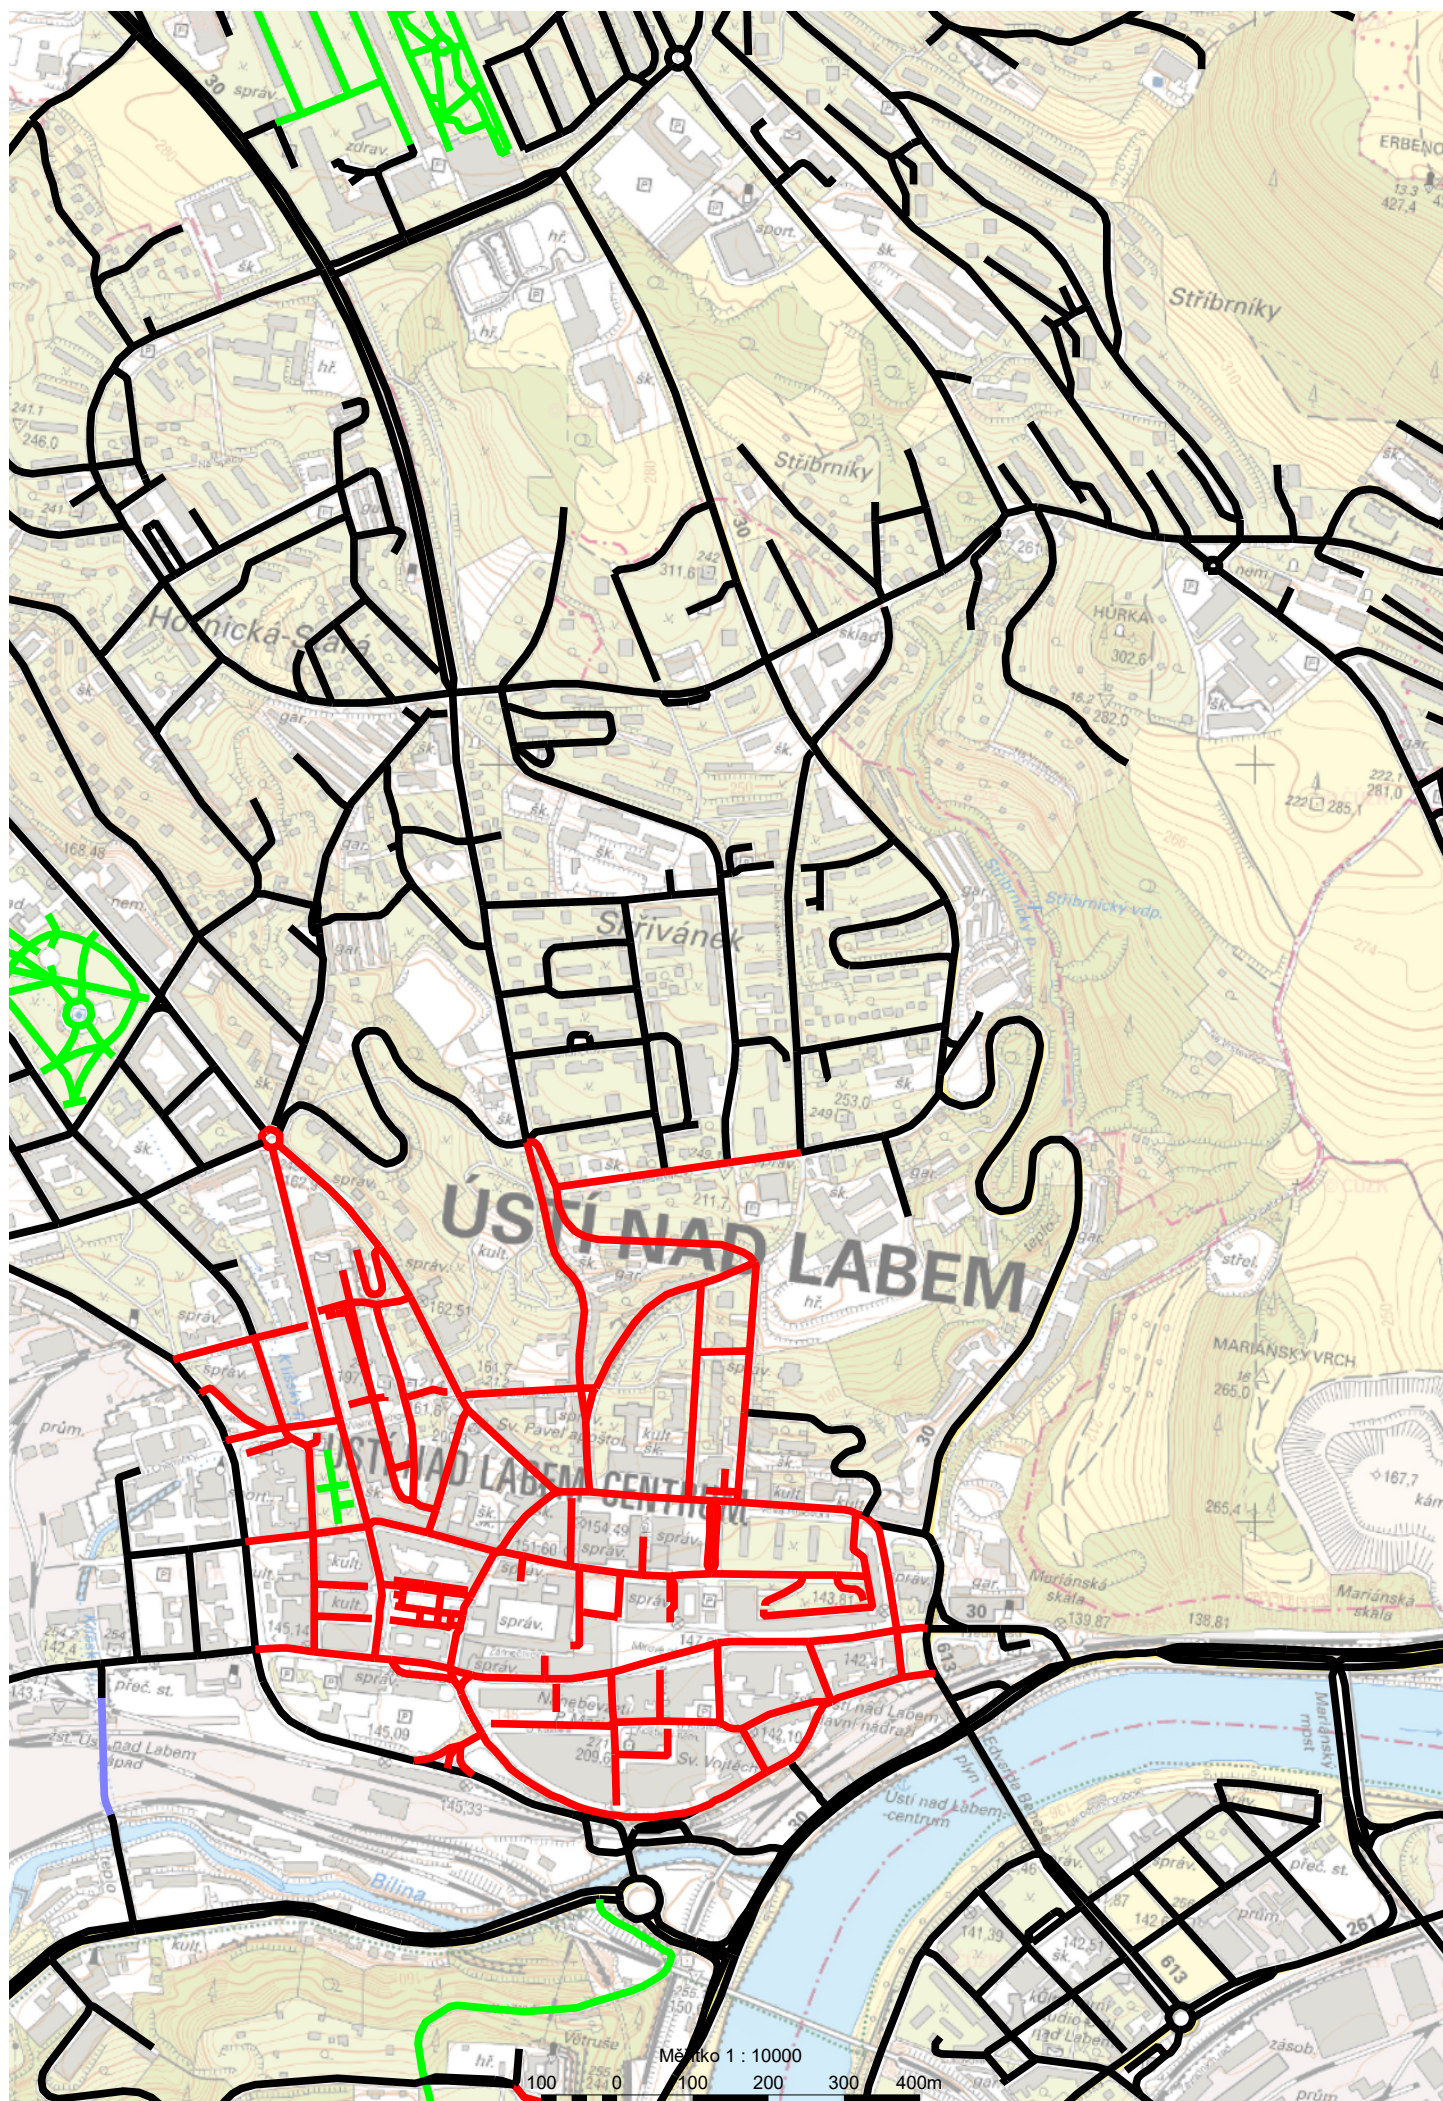


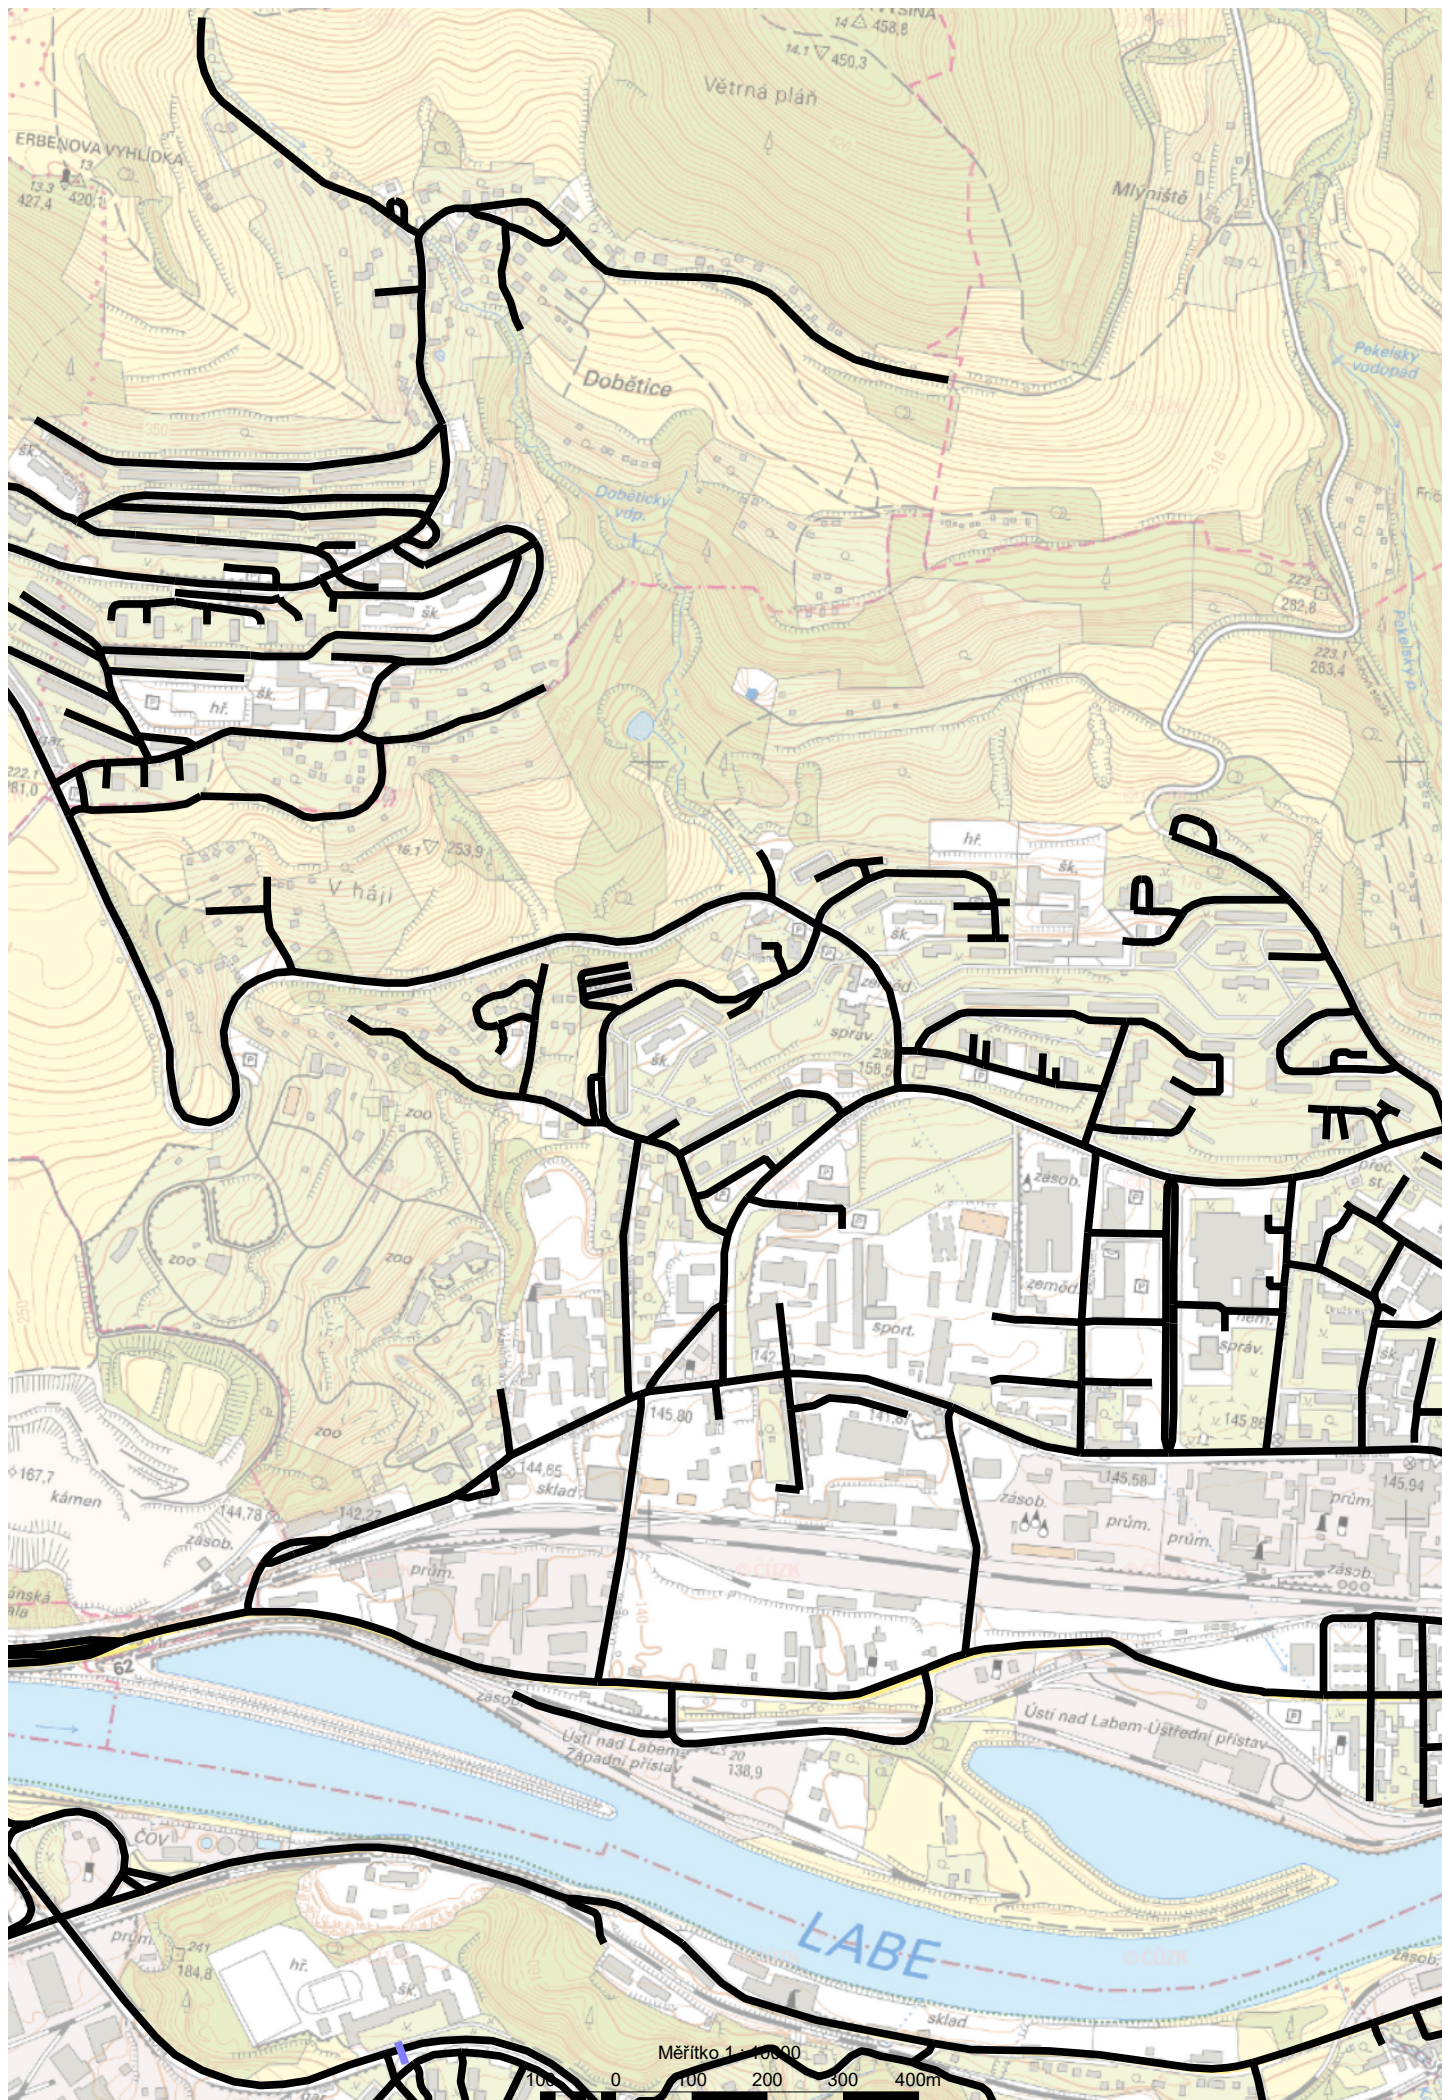

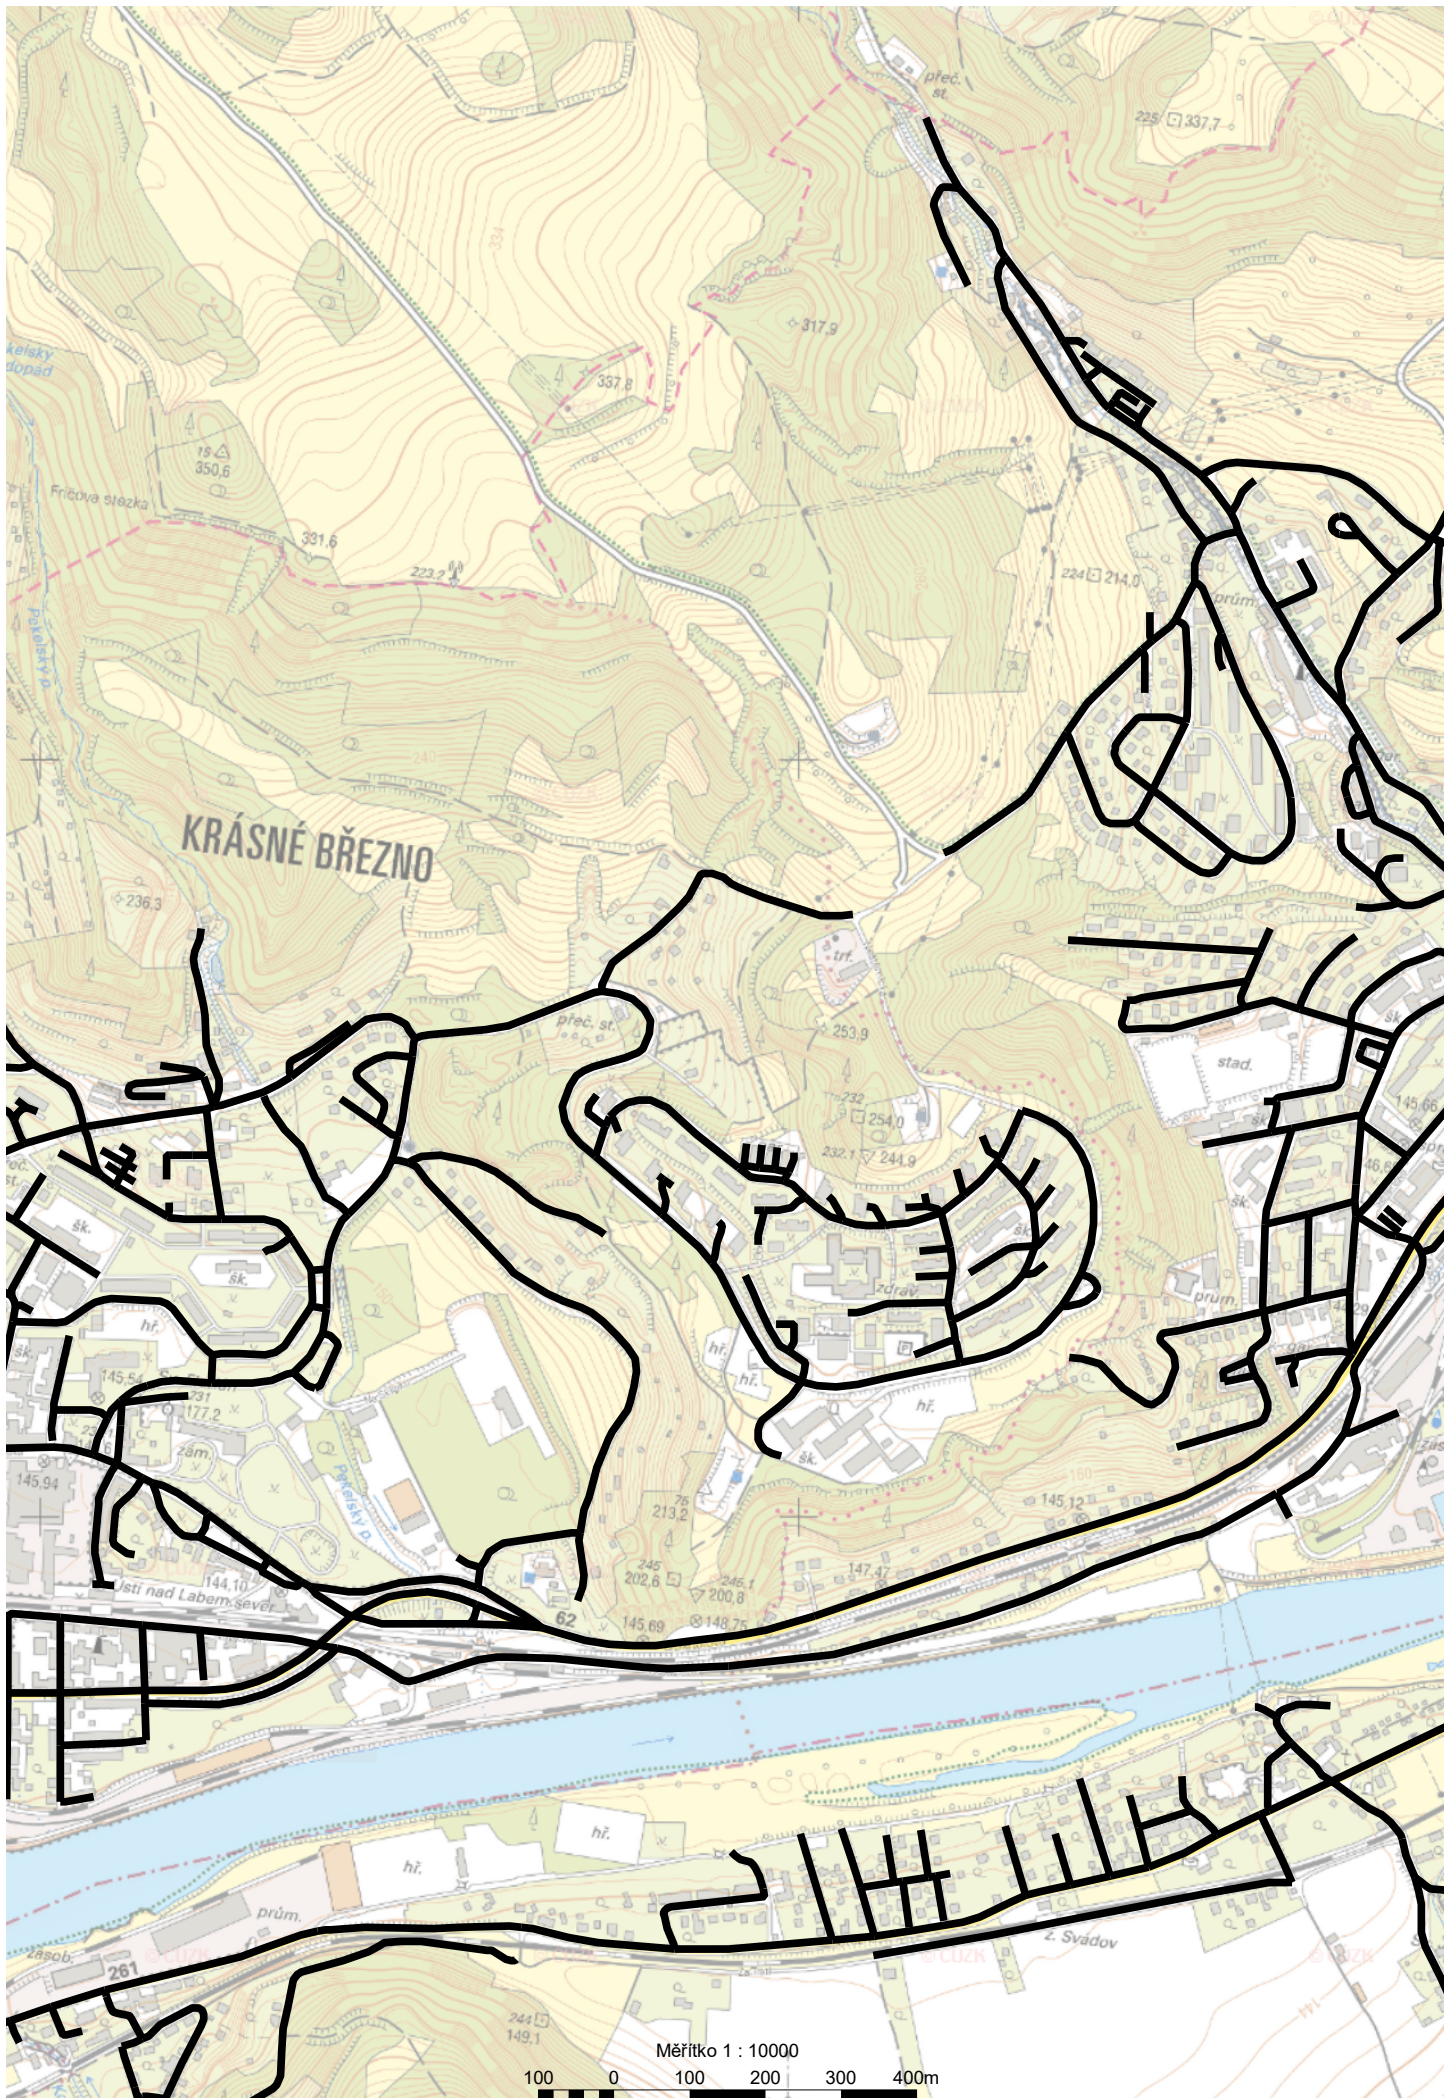


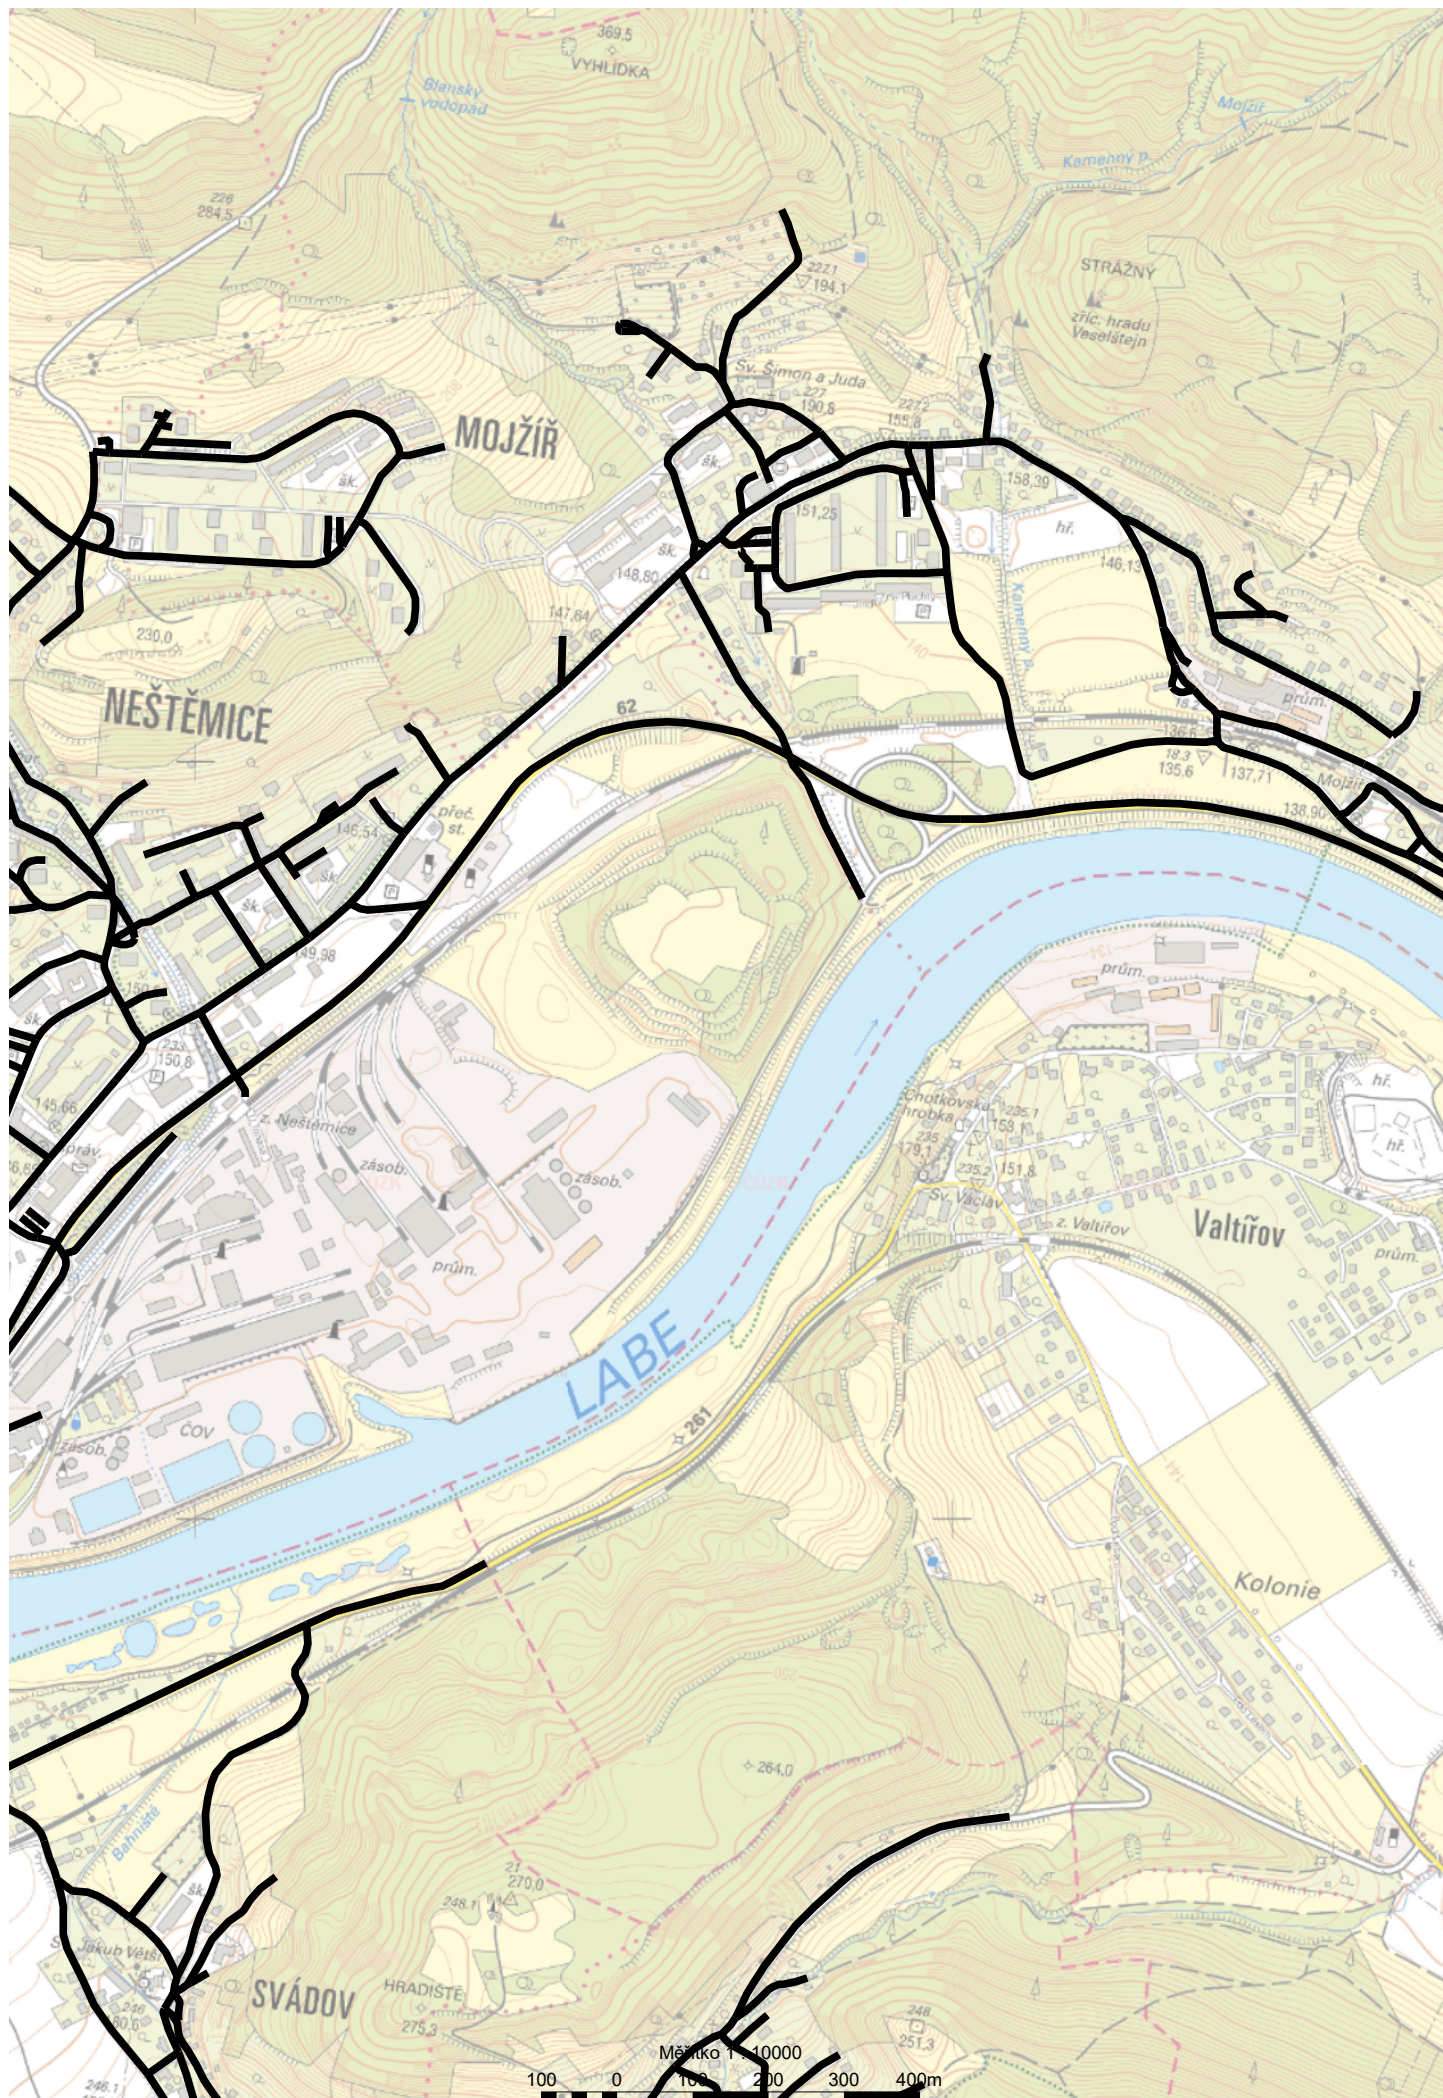





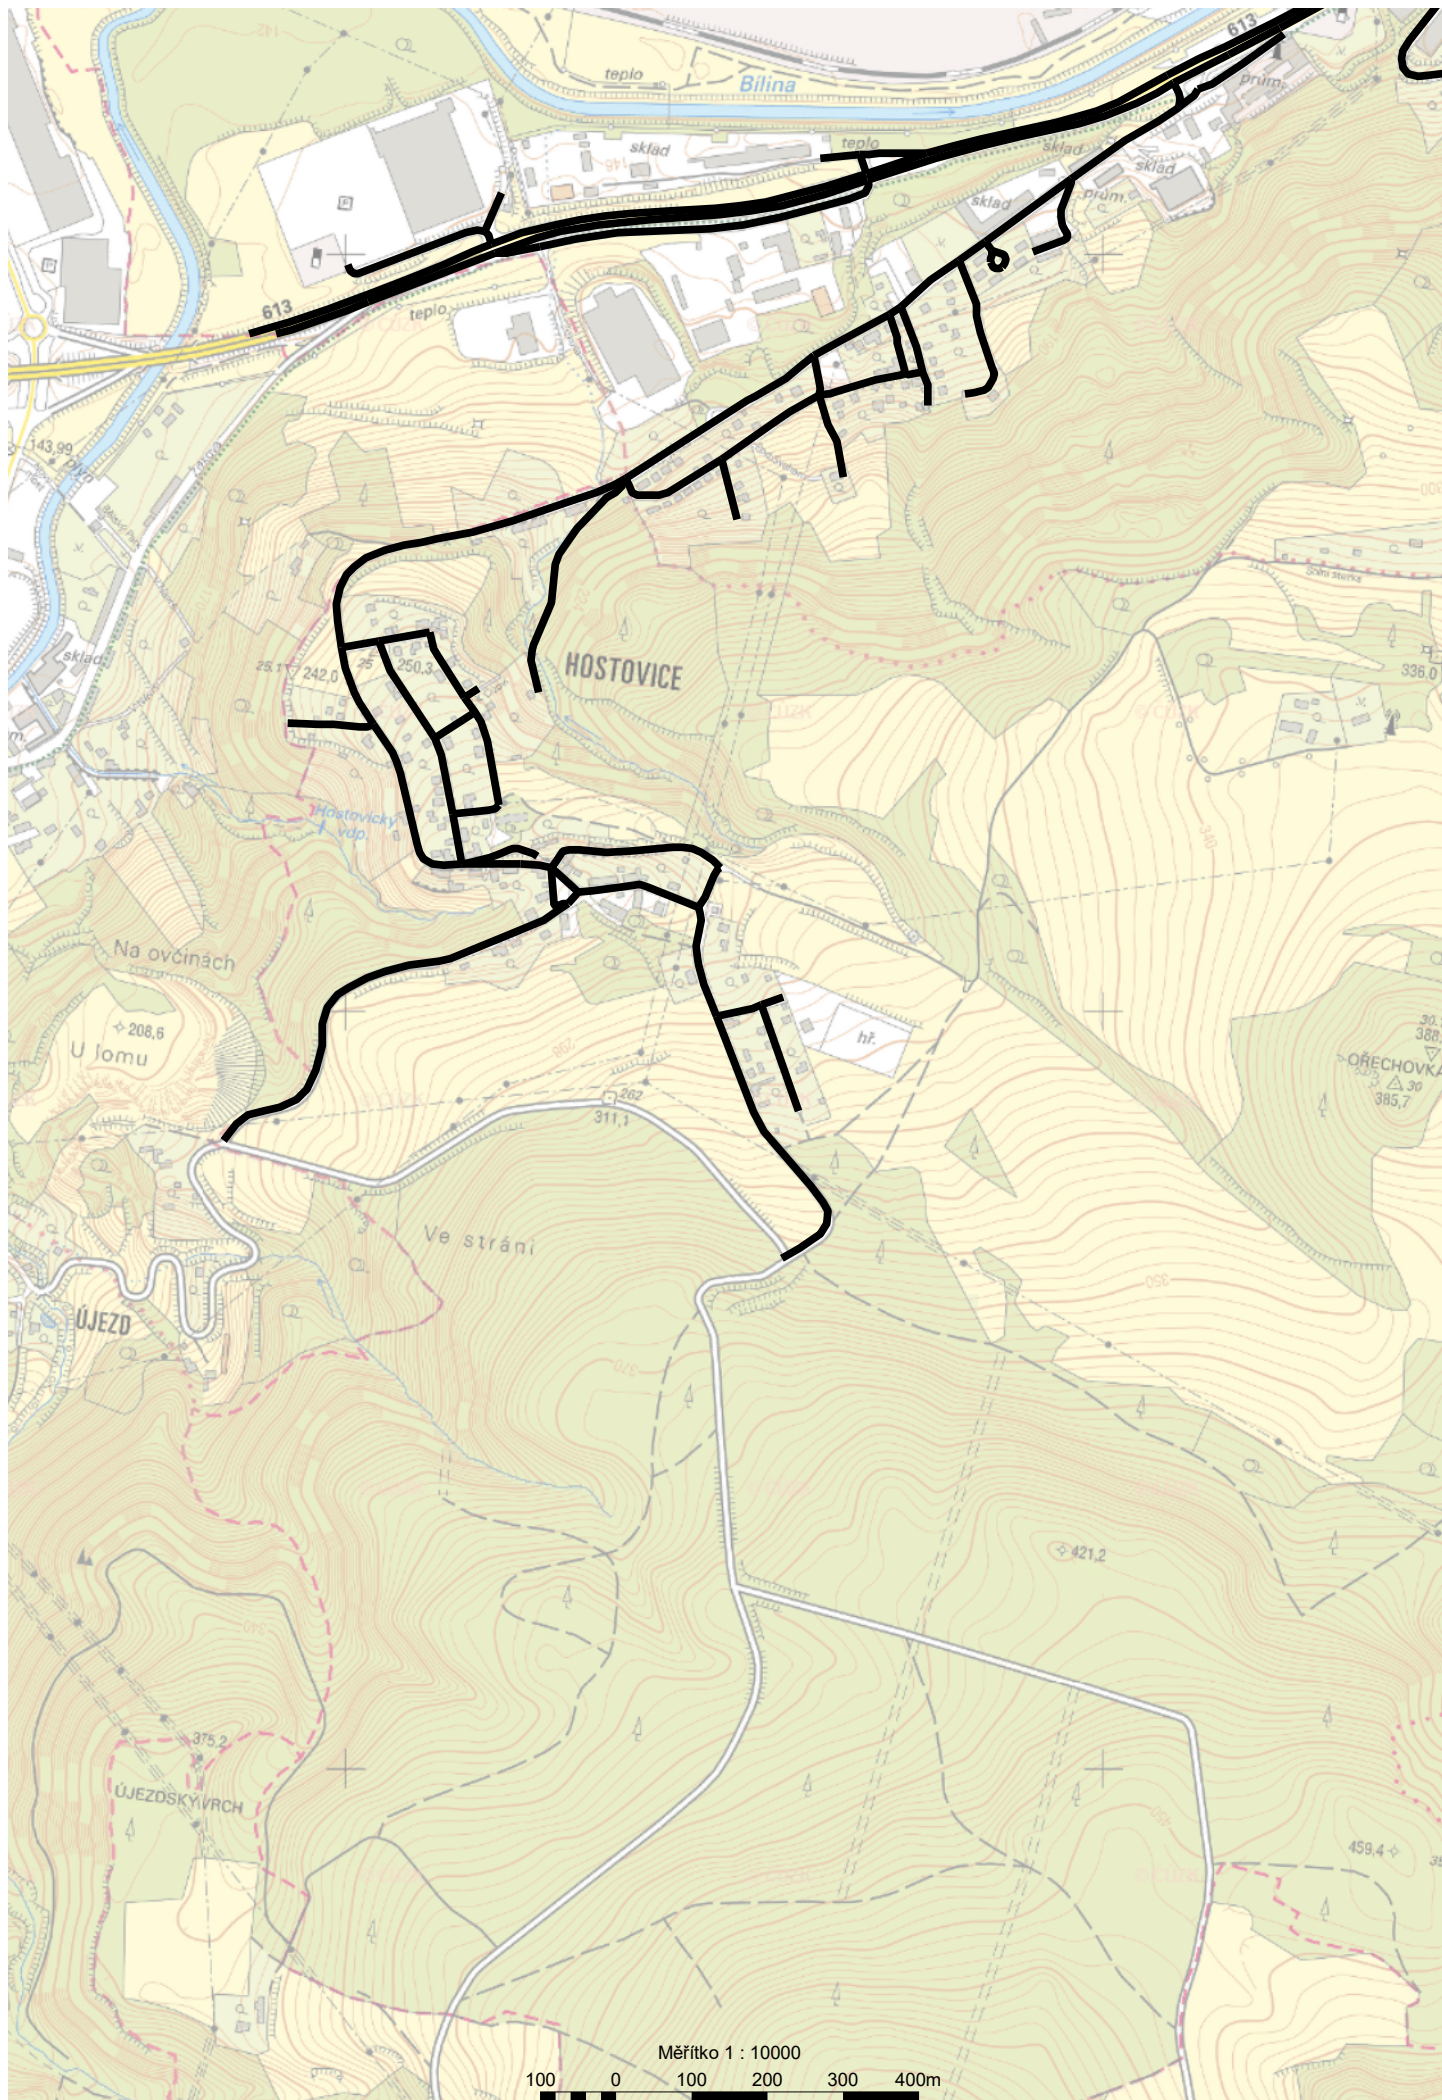



Měřítko 1 : 10000
100 0 100 200 300 400m

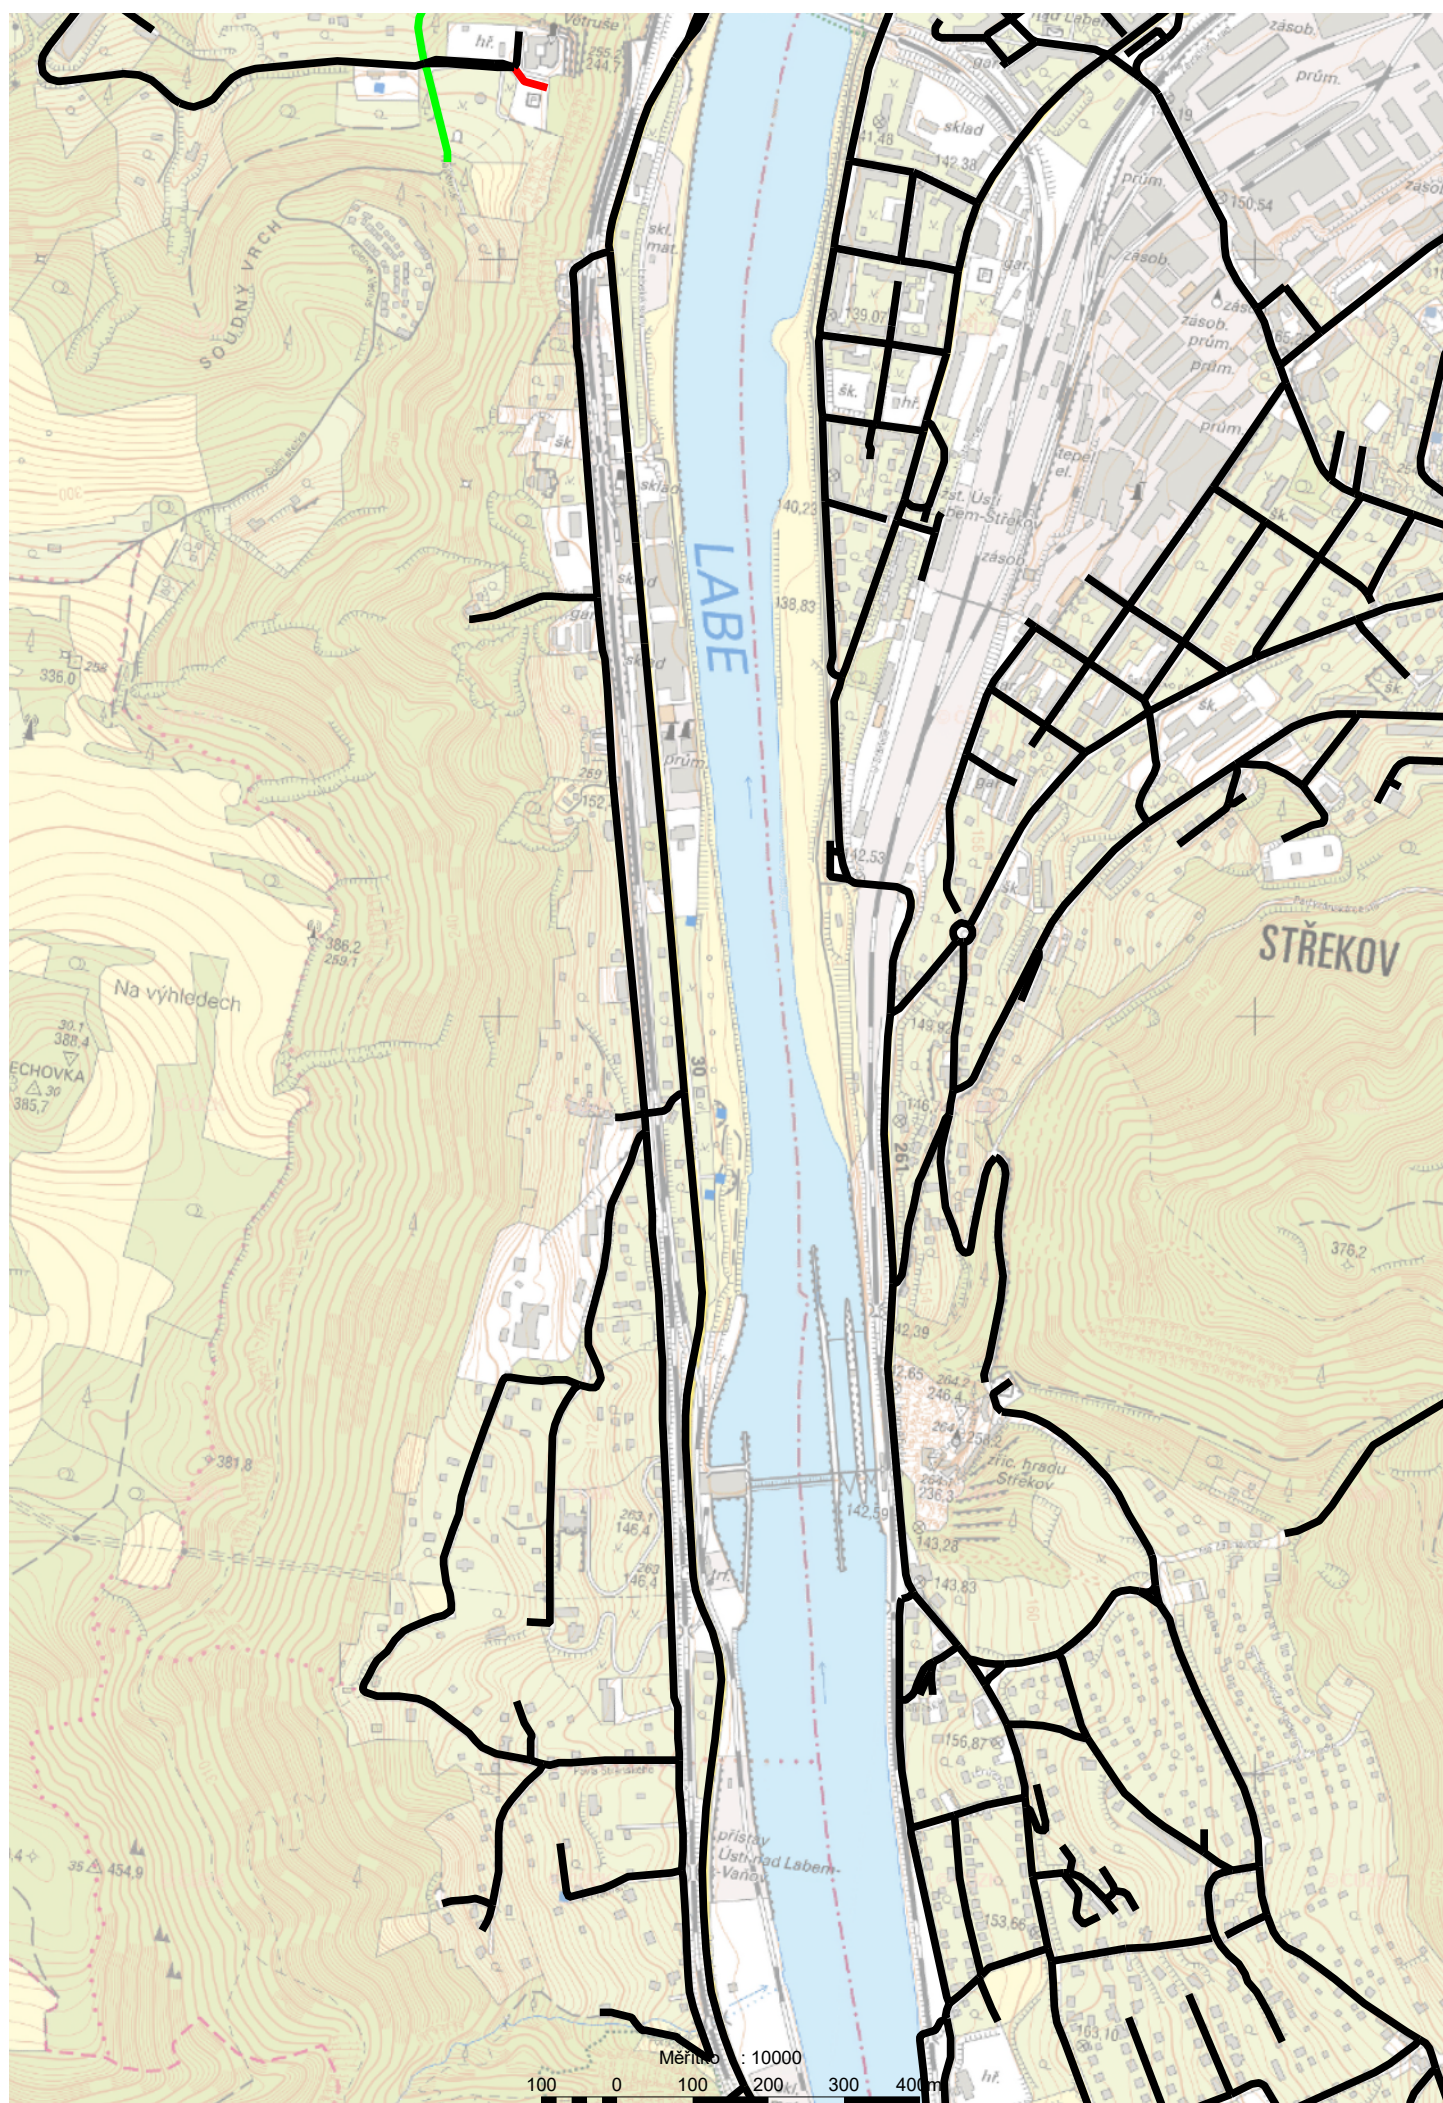


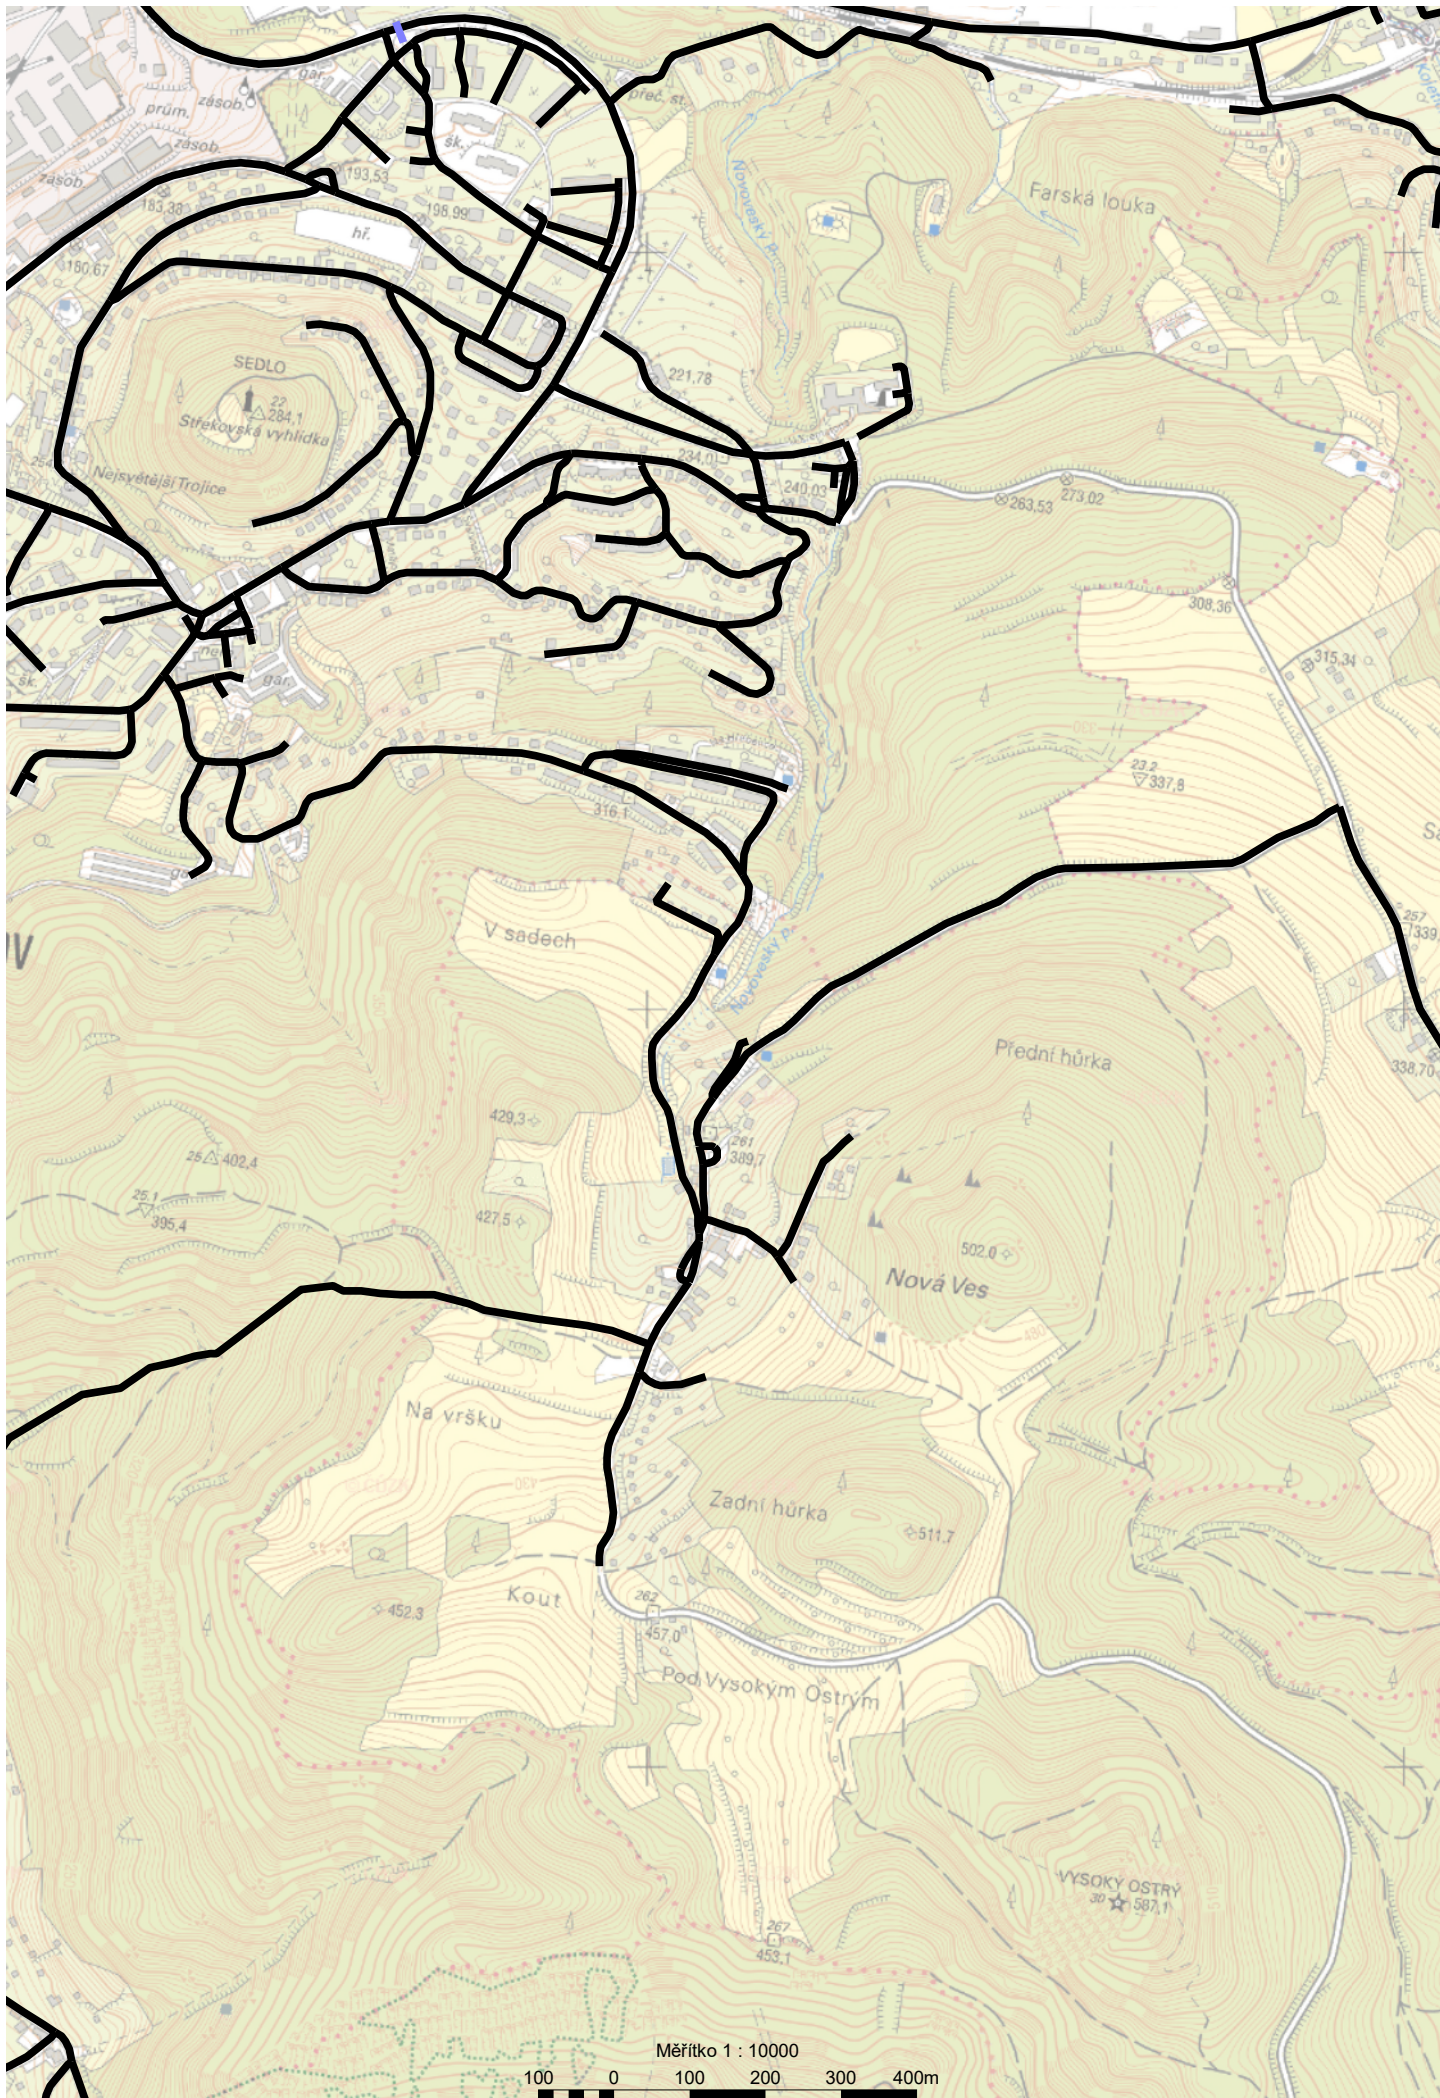

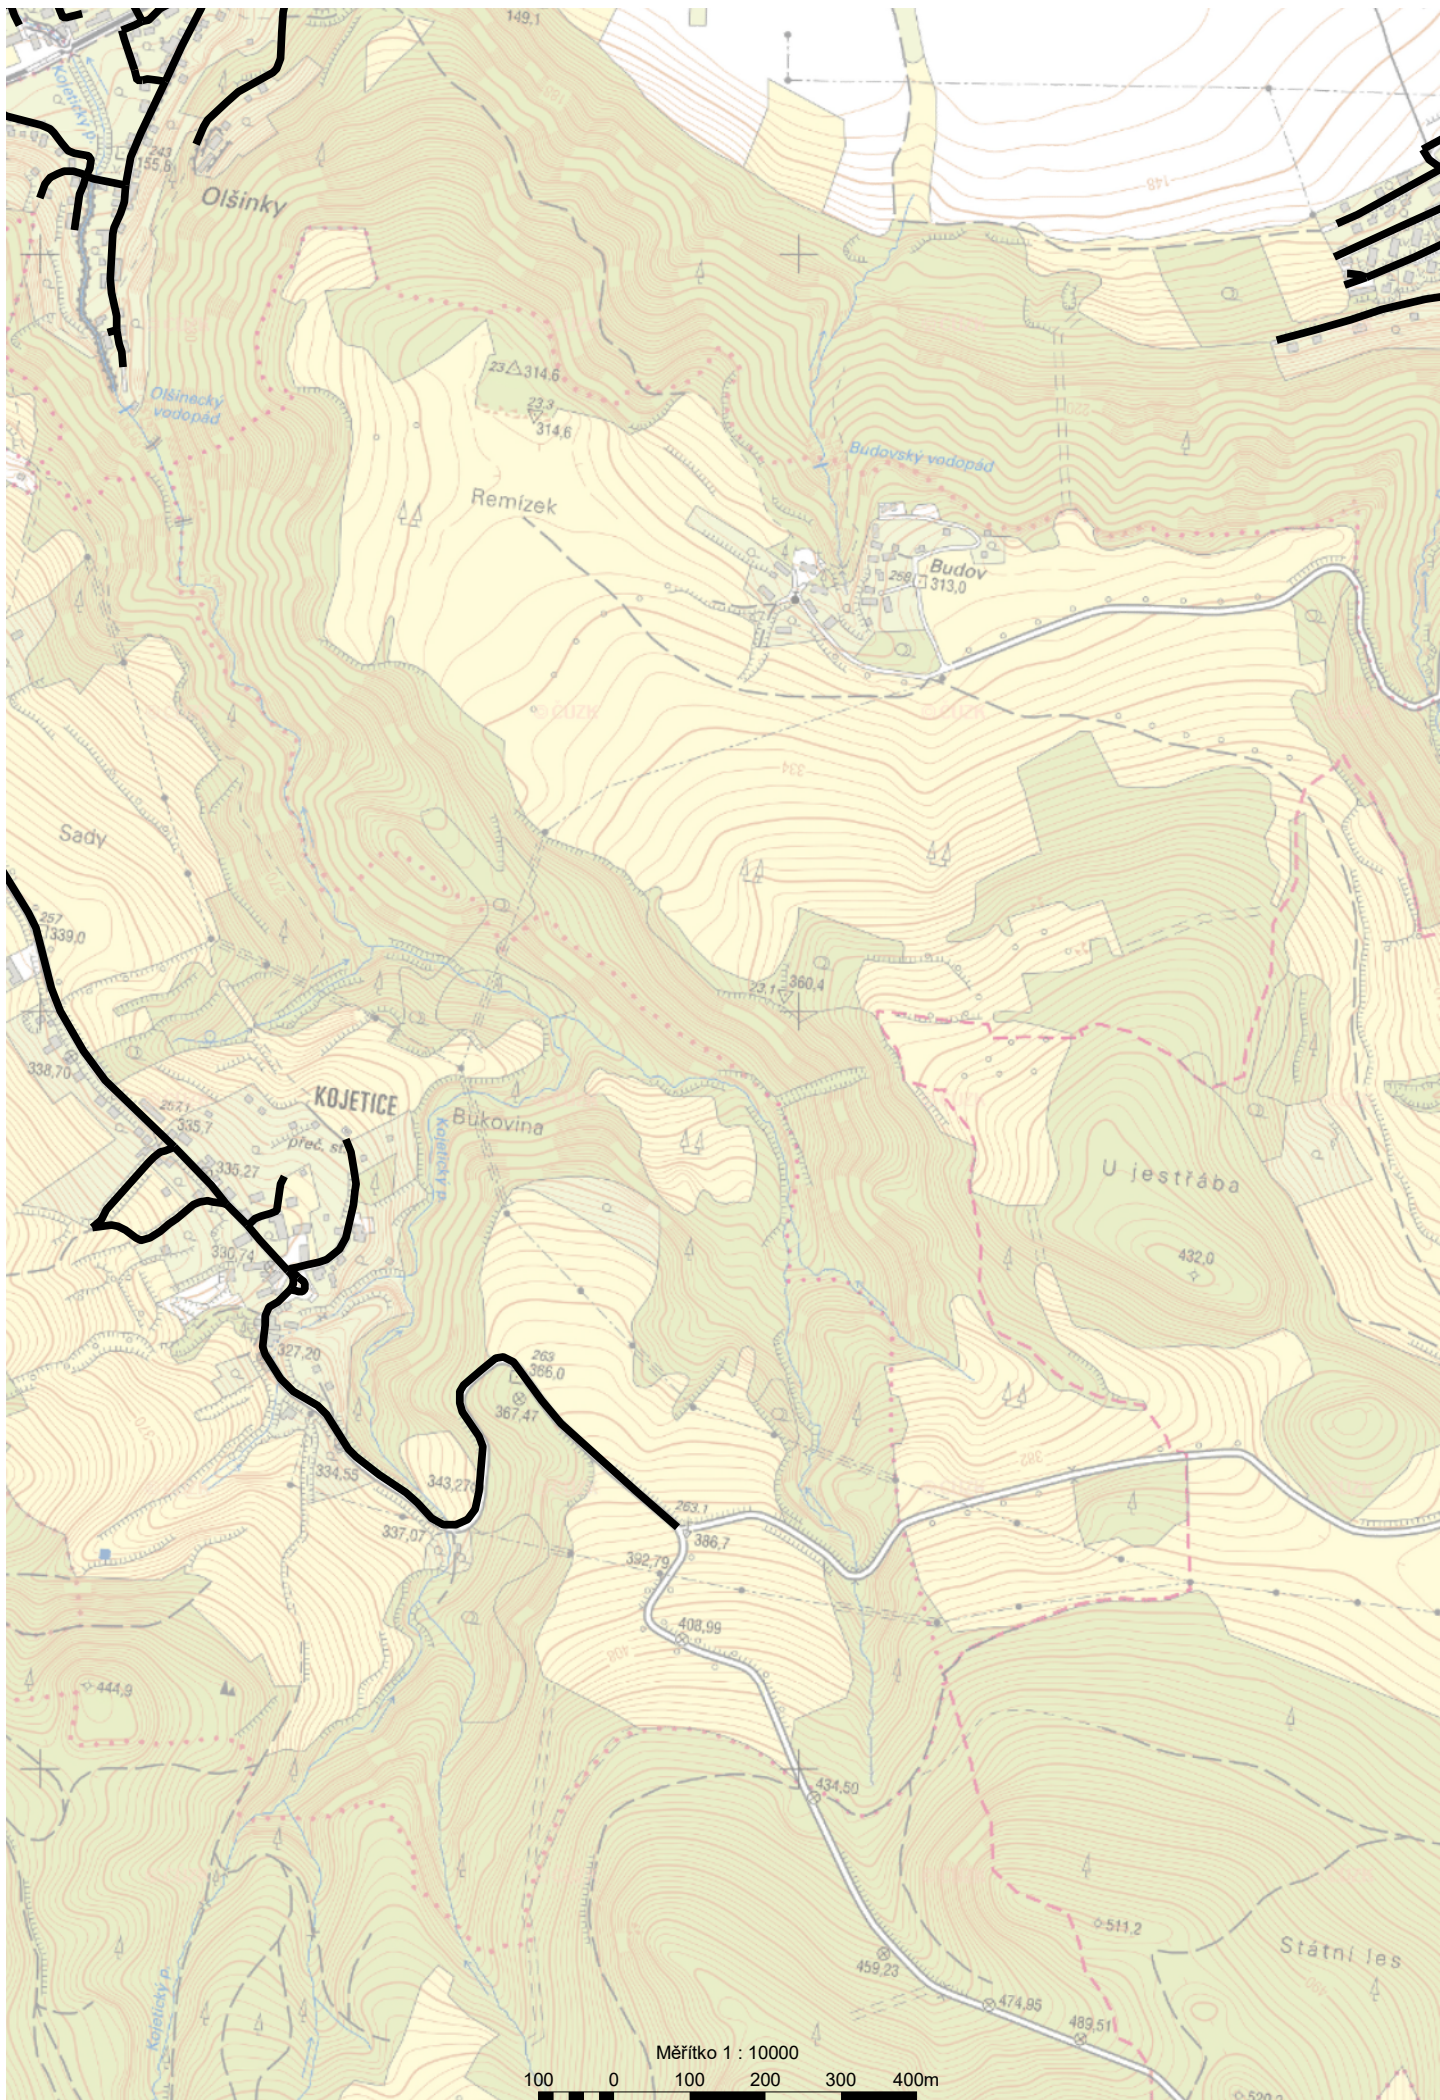

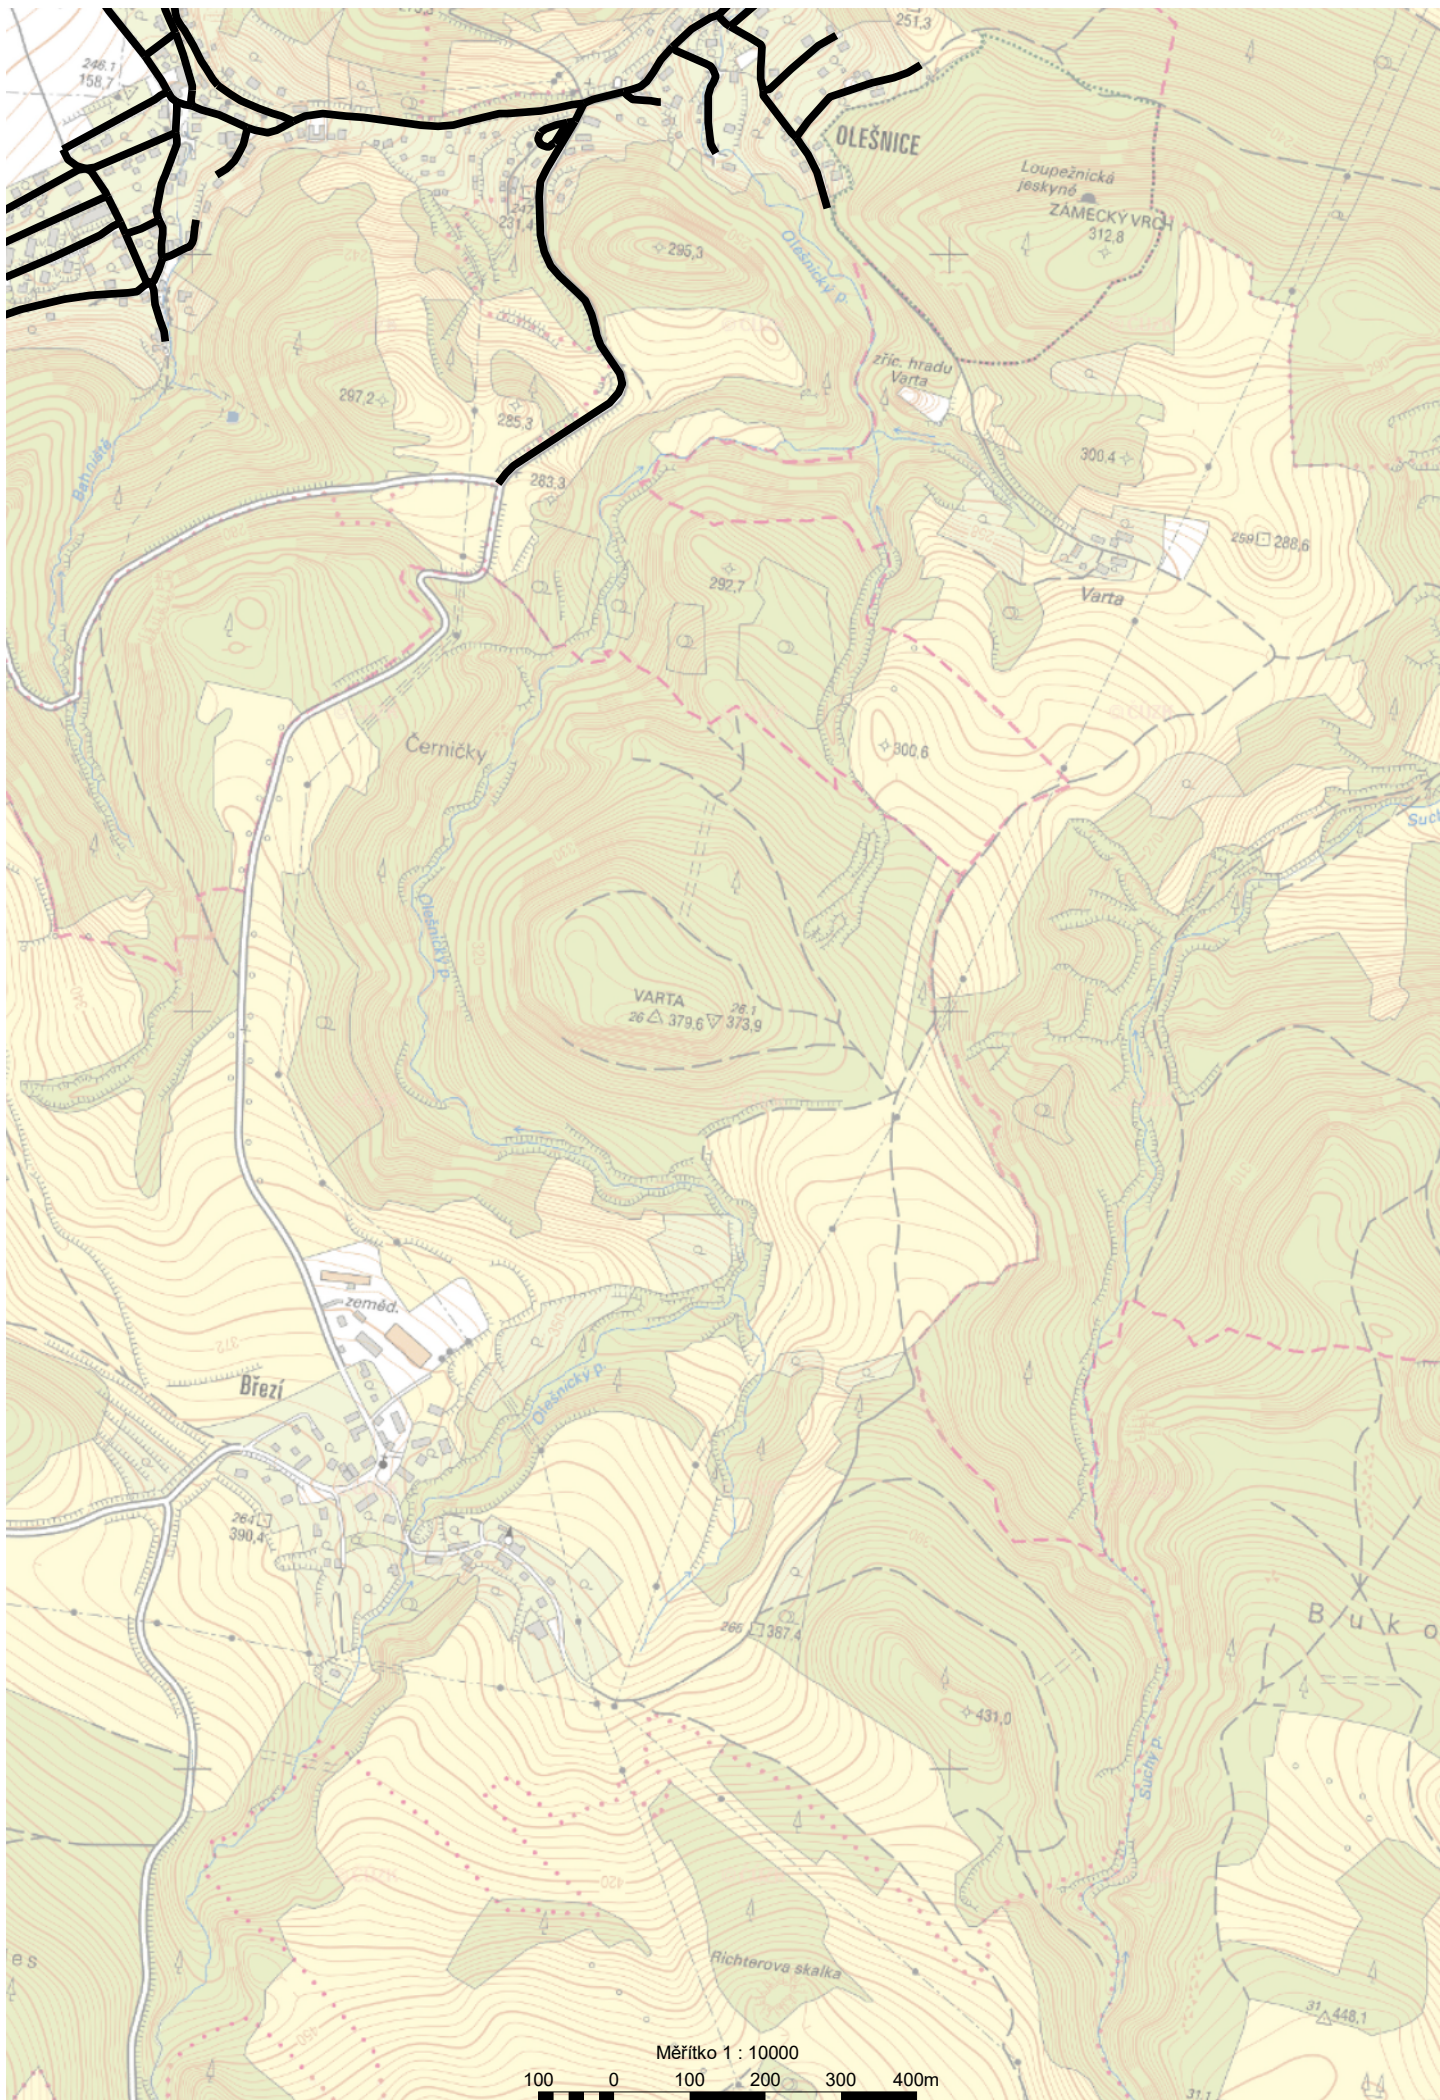

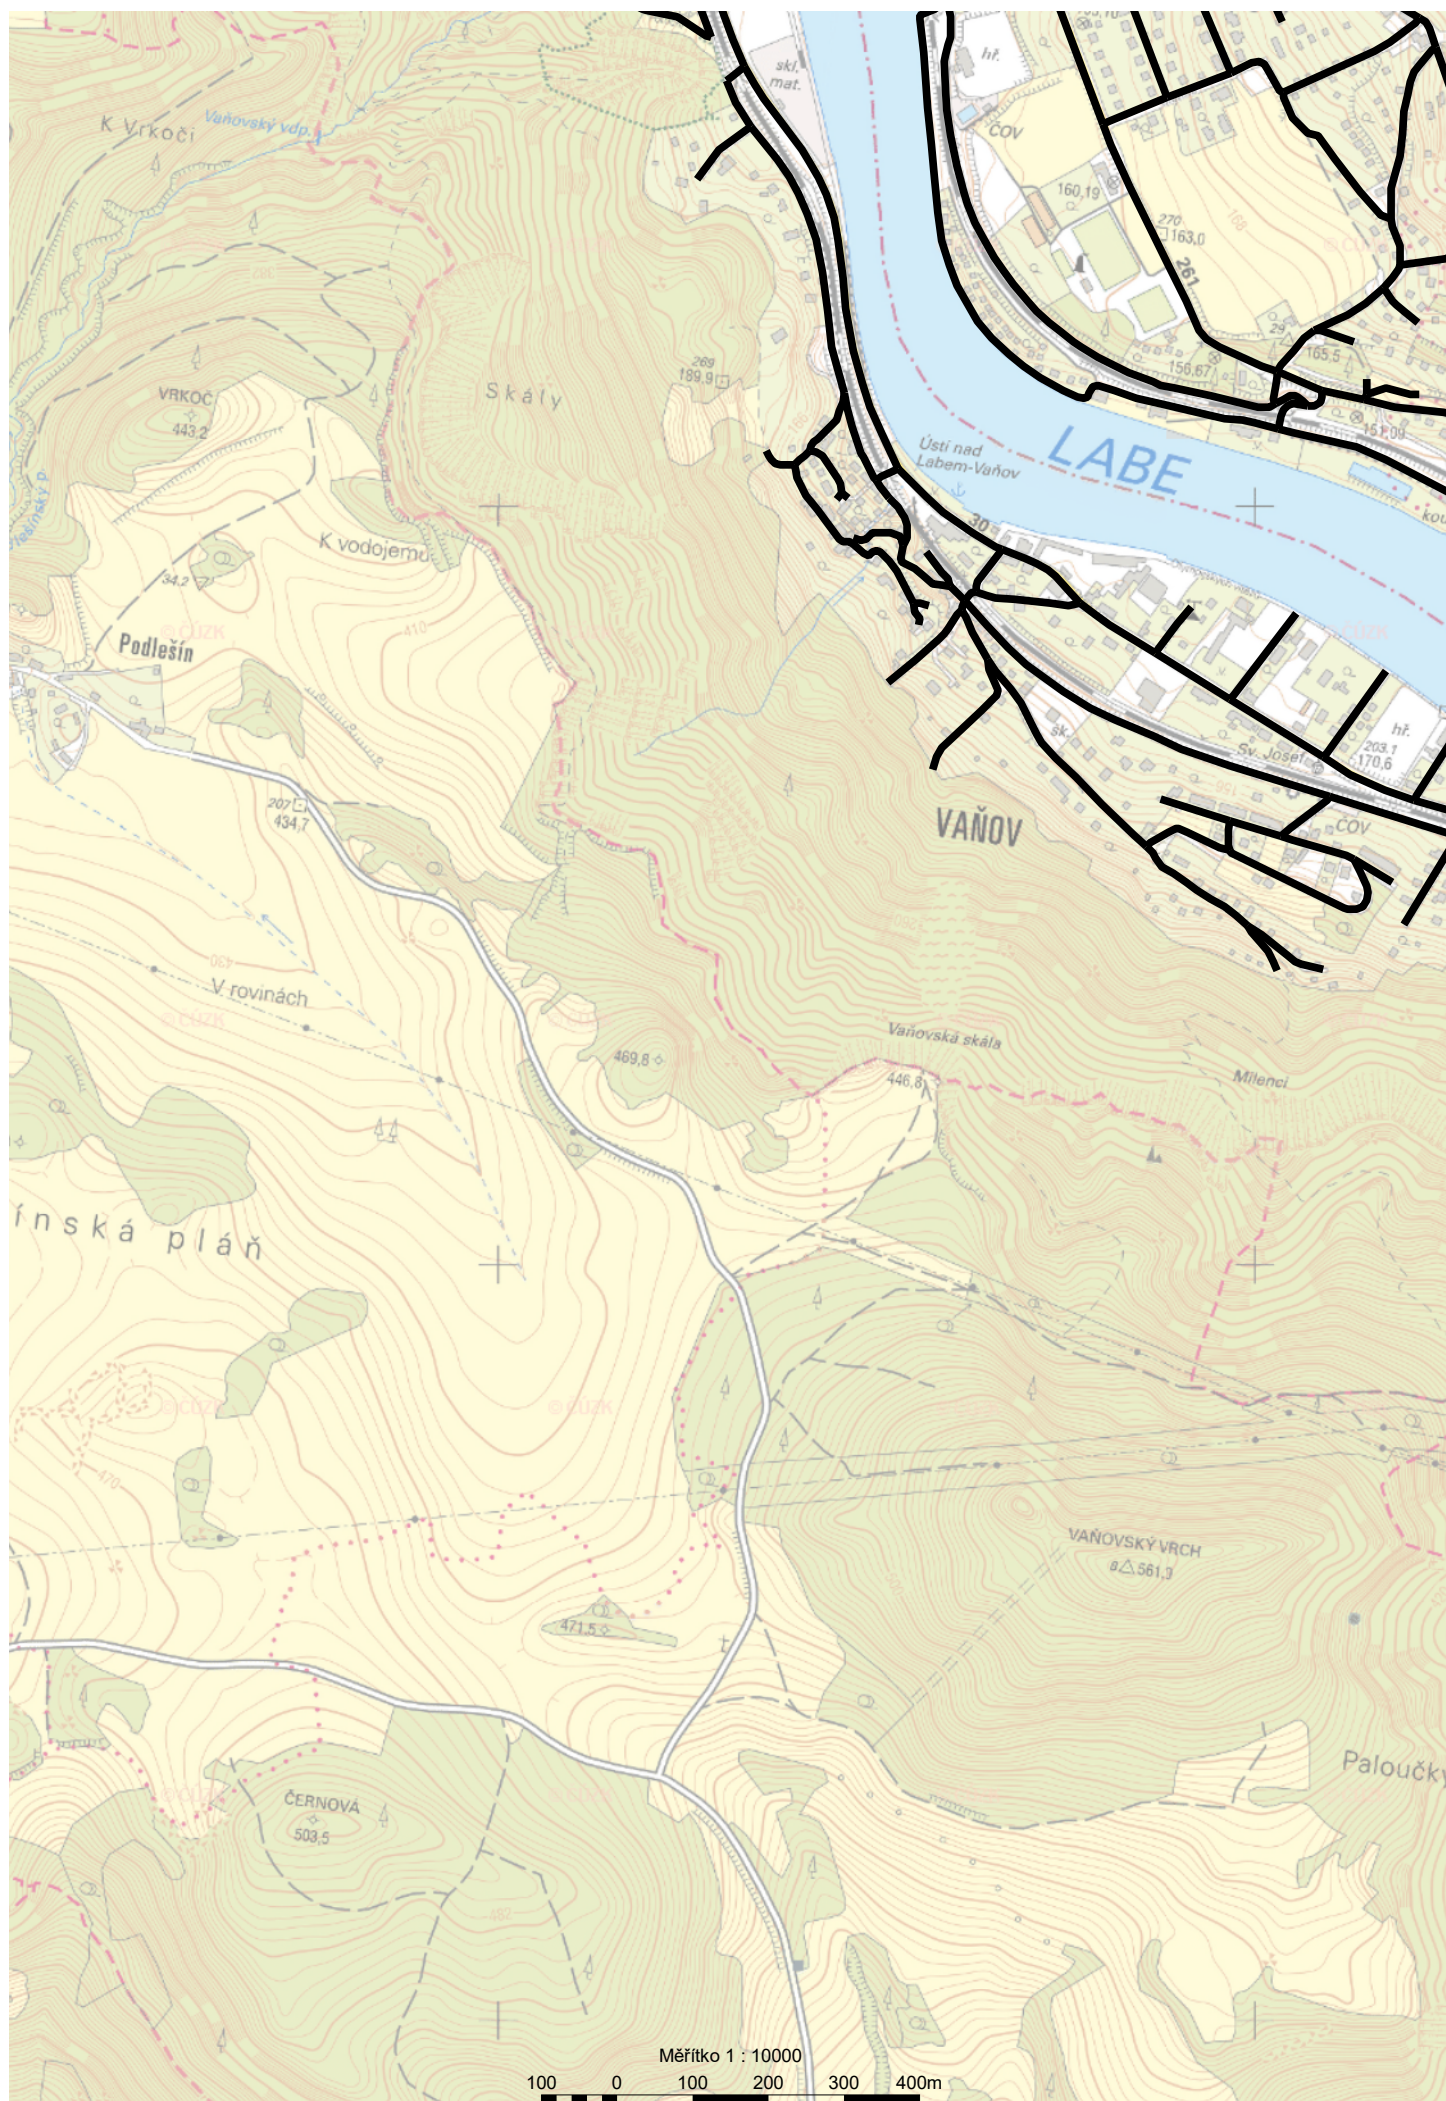

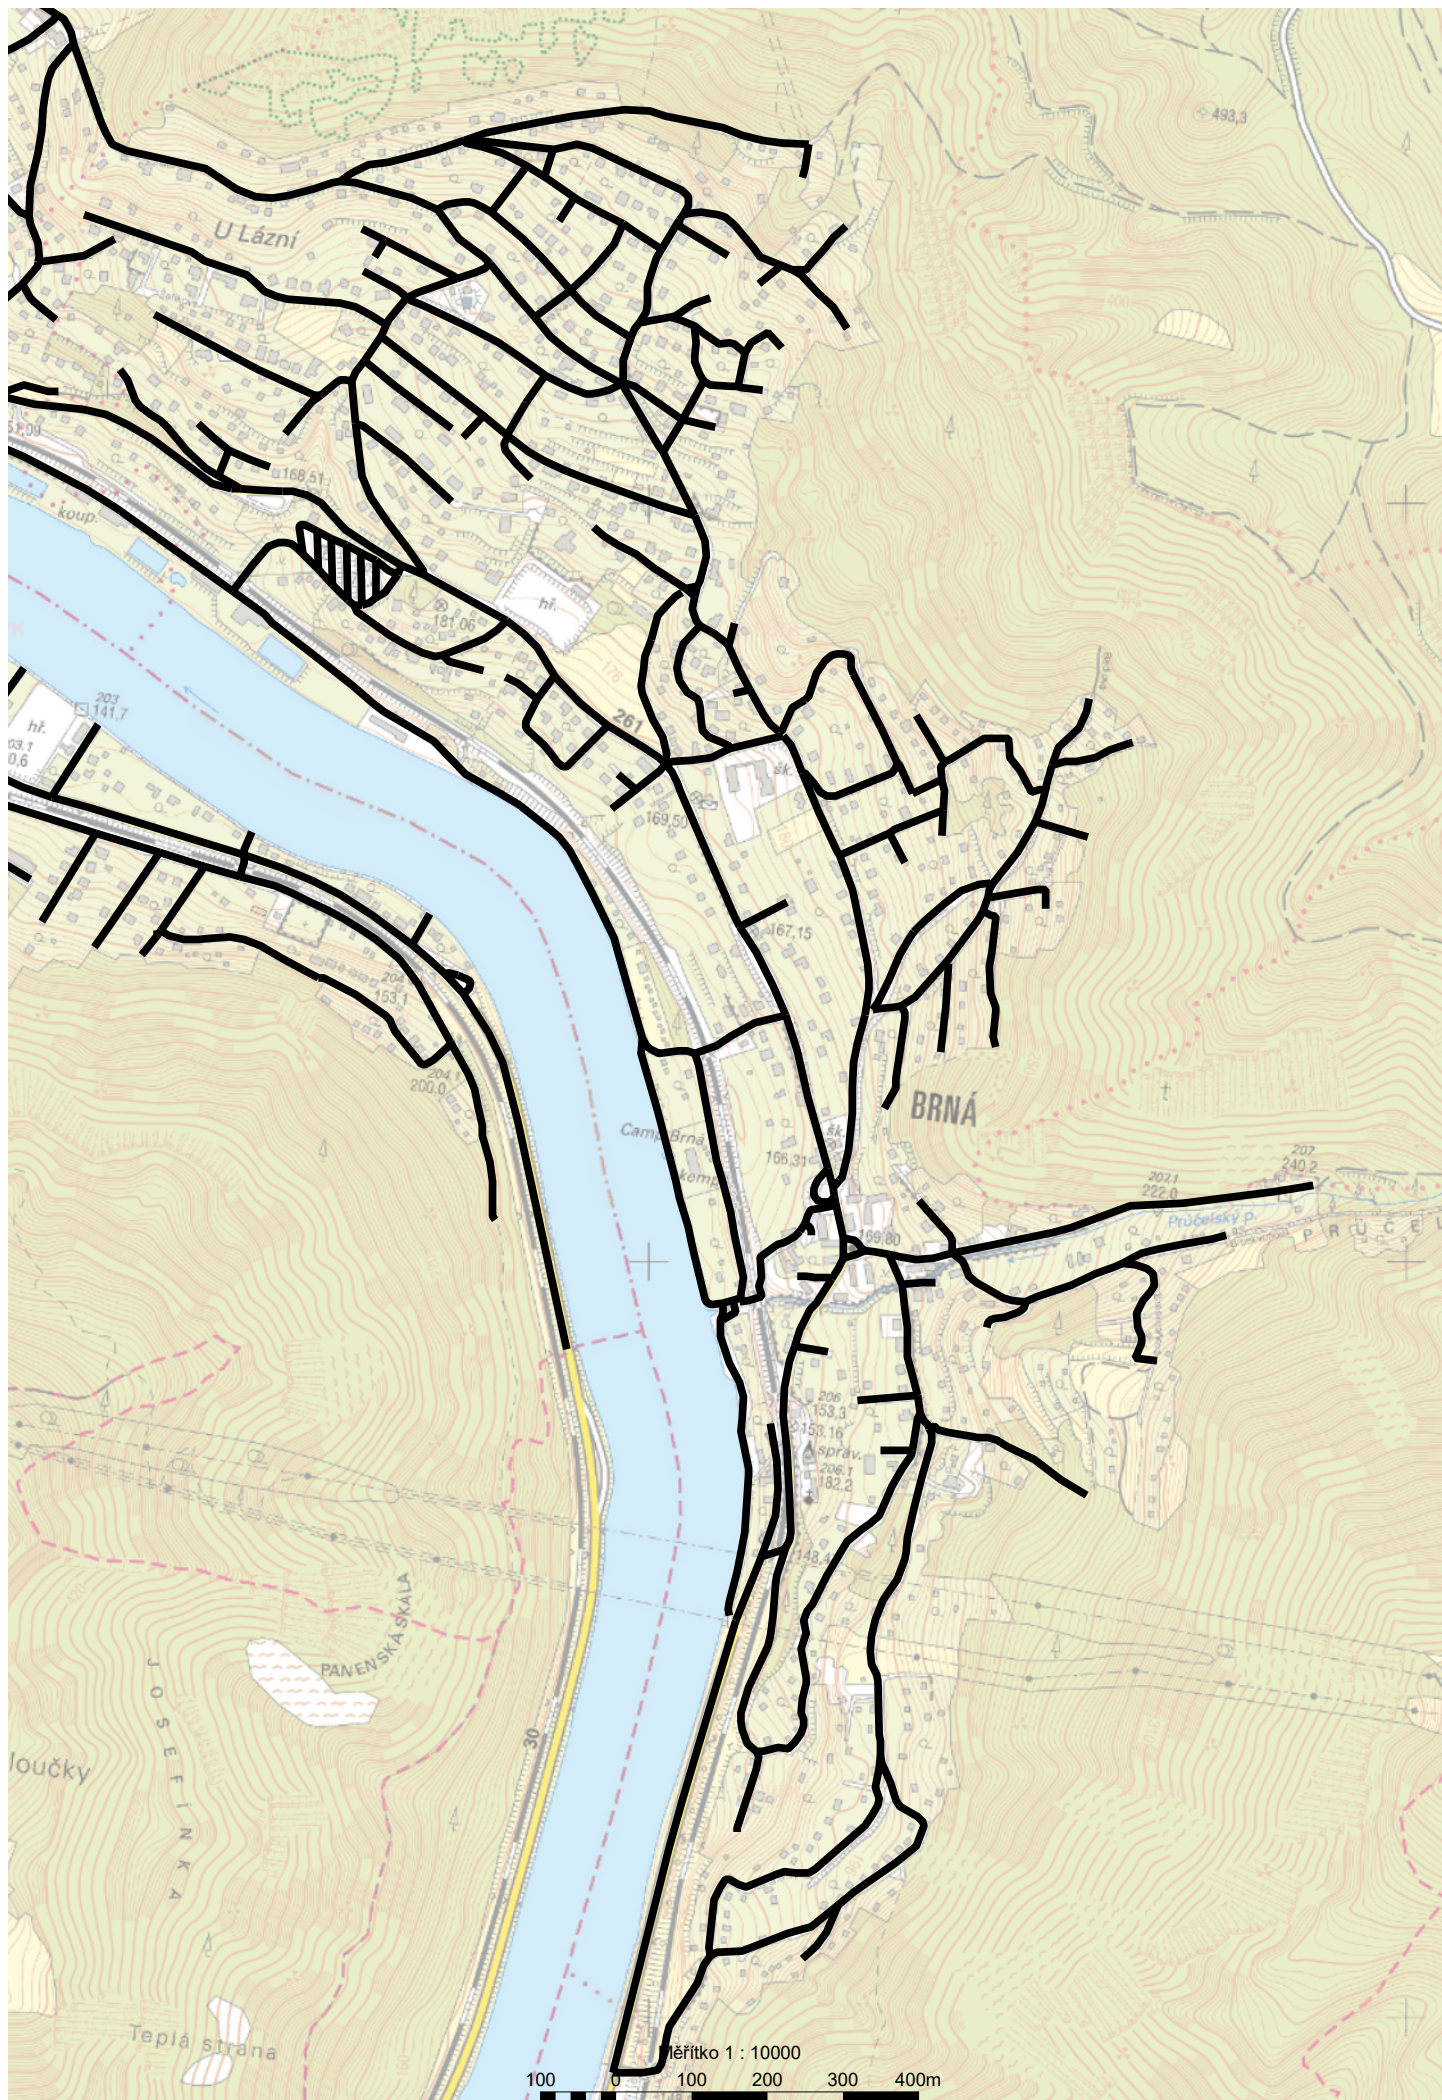



Měřítko 1 : 10000

100 0 100 200 300 400m

